5/14/99

PROJECT REFERENCE NO.	SHEET NO.
U-3308	UC-6
DESIGNED BY: DGB	
DRAWN BY: JGB	
CHECKED BY: KFC	
APPROVED BY: JJW	
REVISED:	
NORTH CAROLINA DEPARTMENT OF TRANSPORTATION	
UTILITIES ENGINEERING SEC. PHONE:(919)707-6690 FAX:(919)250-4151	11/30/2015 UTILITY CONSTRUCTION PLANS ONLY

PREPARED IN THE OFFICE OF:
Kimley»Horn
P.O. BOX 33068
RALEIGH, NORTH CAROLINA 27636-3068
PHONE: (919) 677-2000
FAX: (919) 677-2050
PE NO. F-0102

NORTH CAROLINA PROFESSIONAL SEAL 030056 ENGINEER JEFFREY J. WORKS

DocuSigned by: 6SDFB4B8
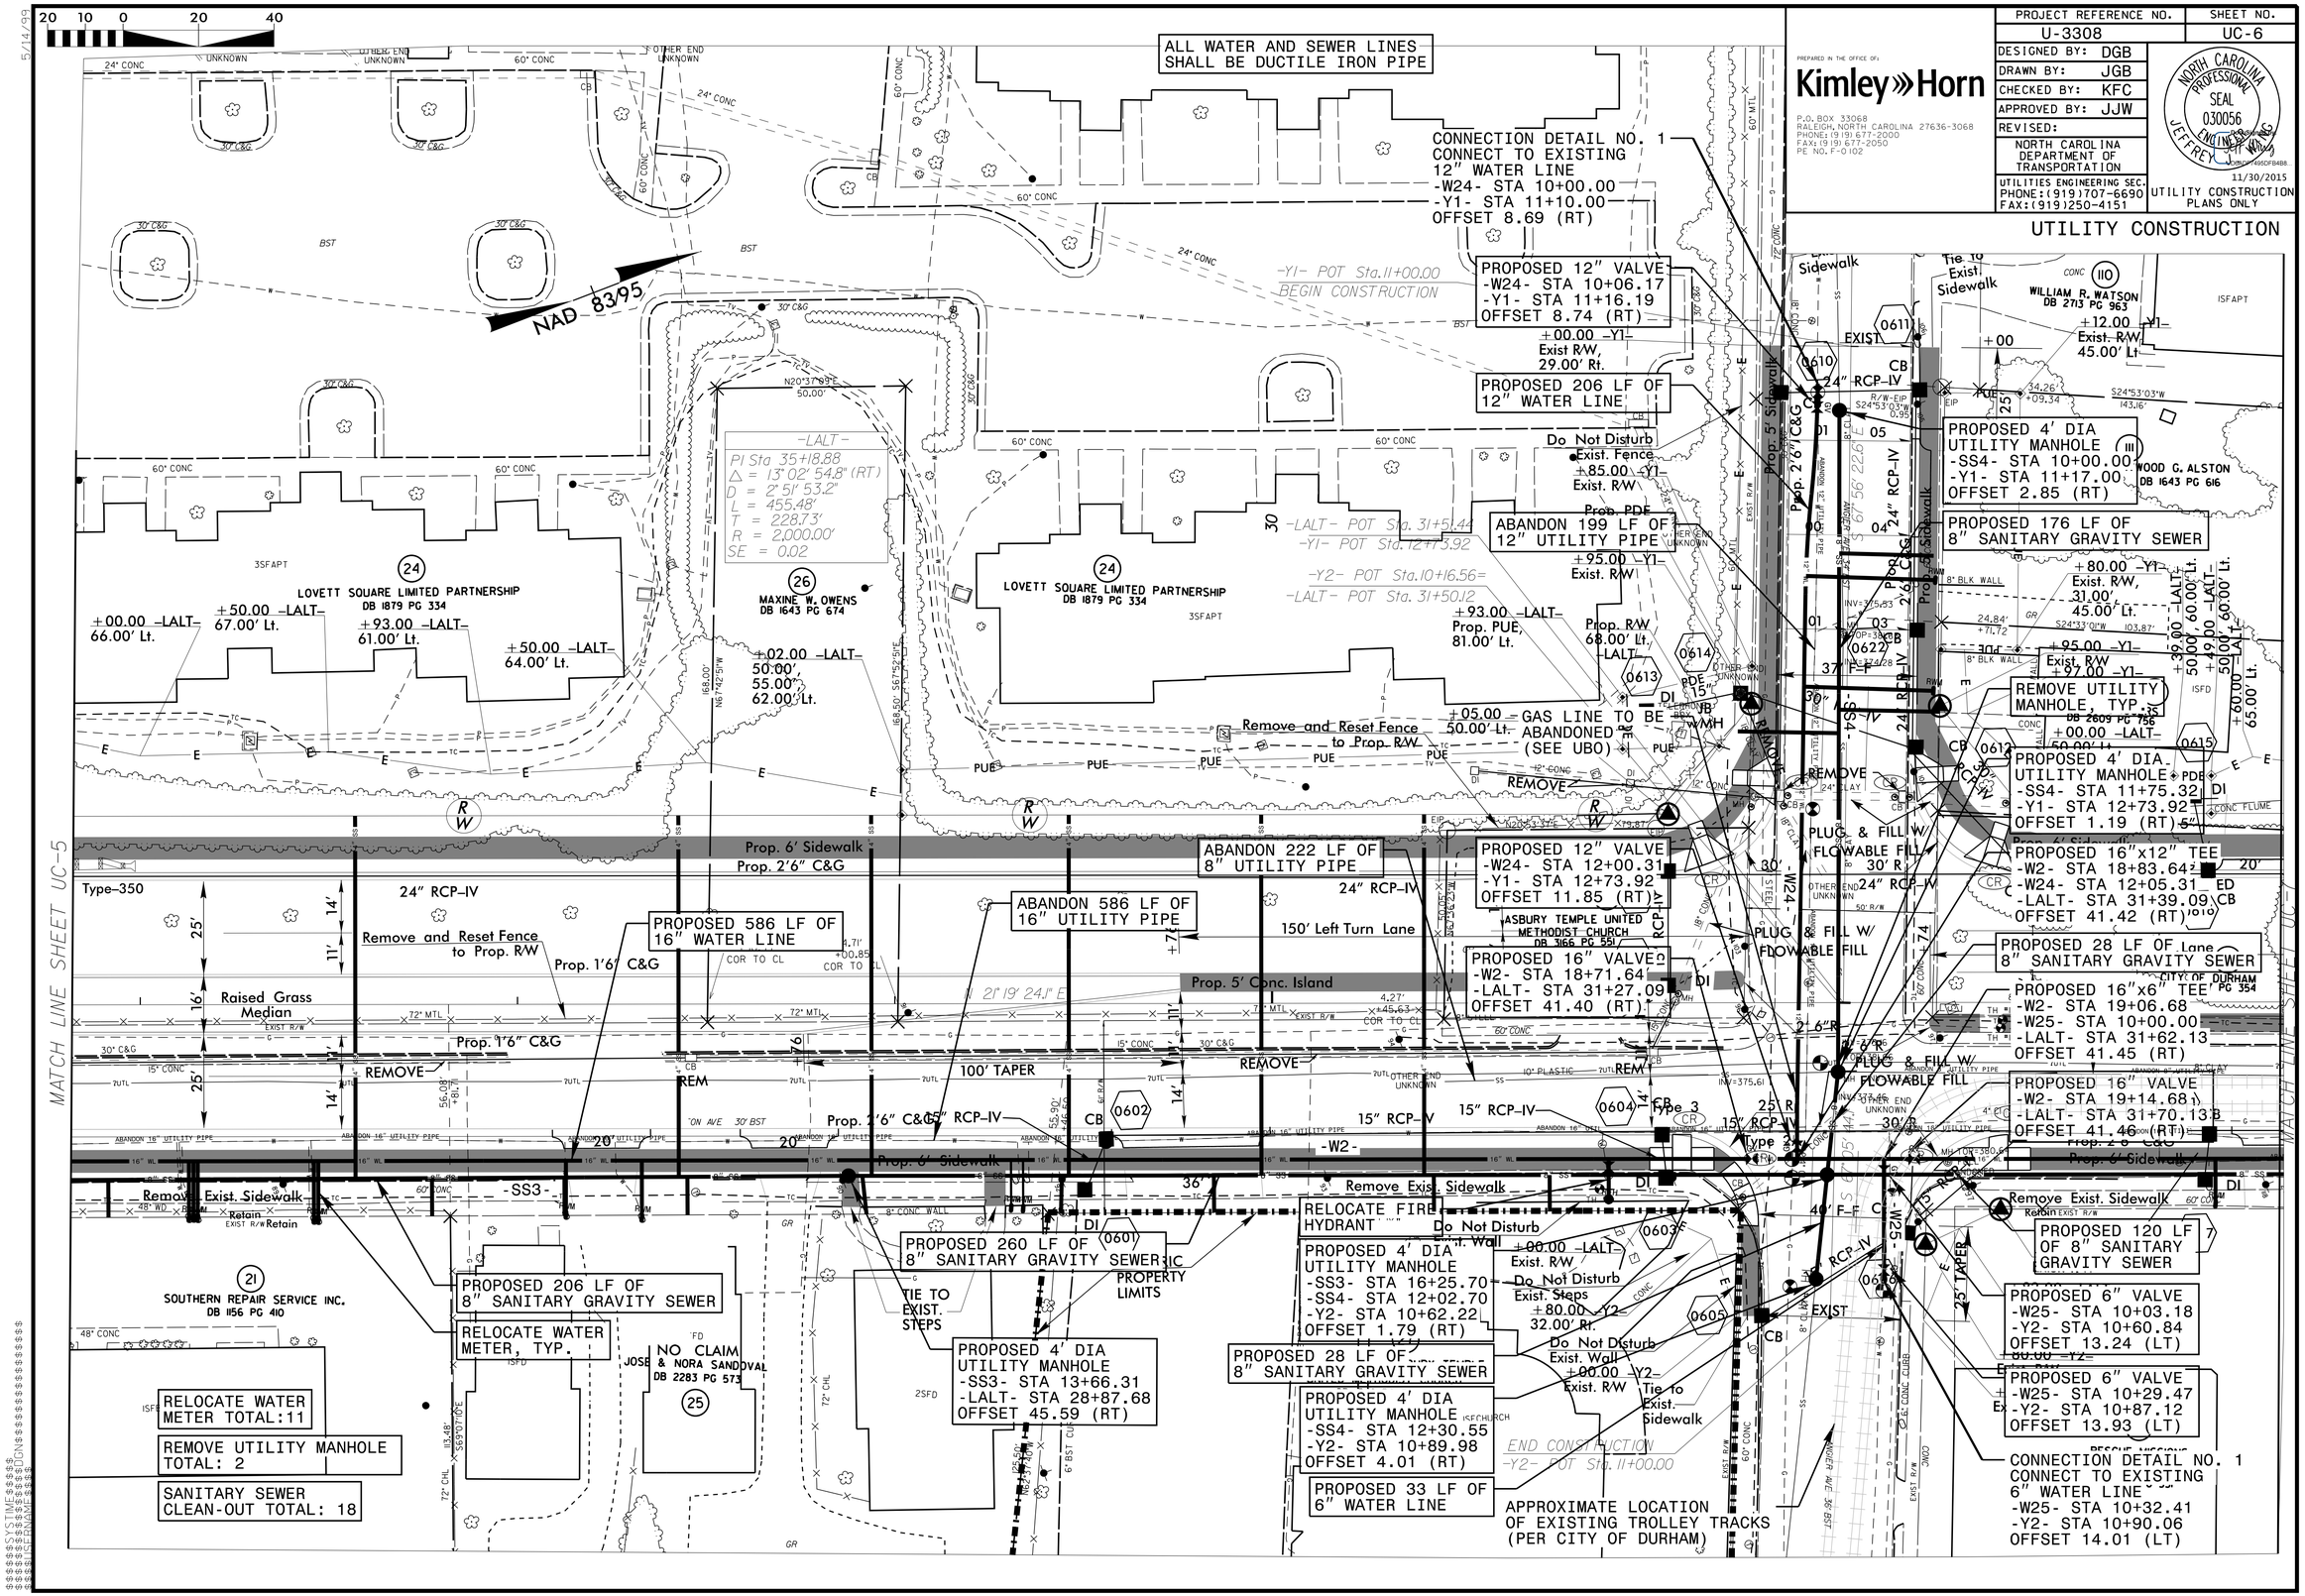
UTILITY CONSTRUCTION