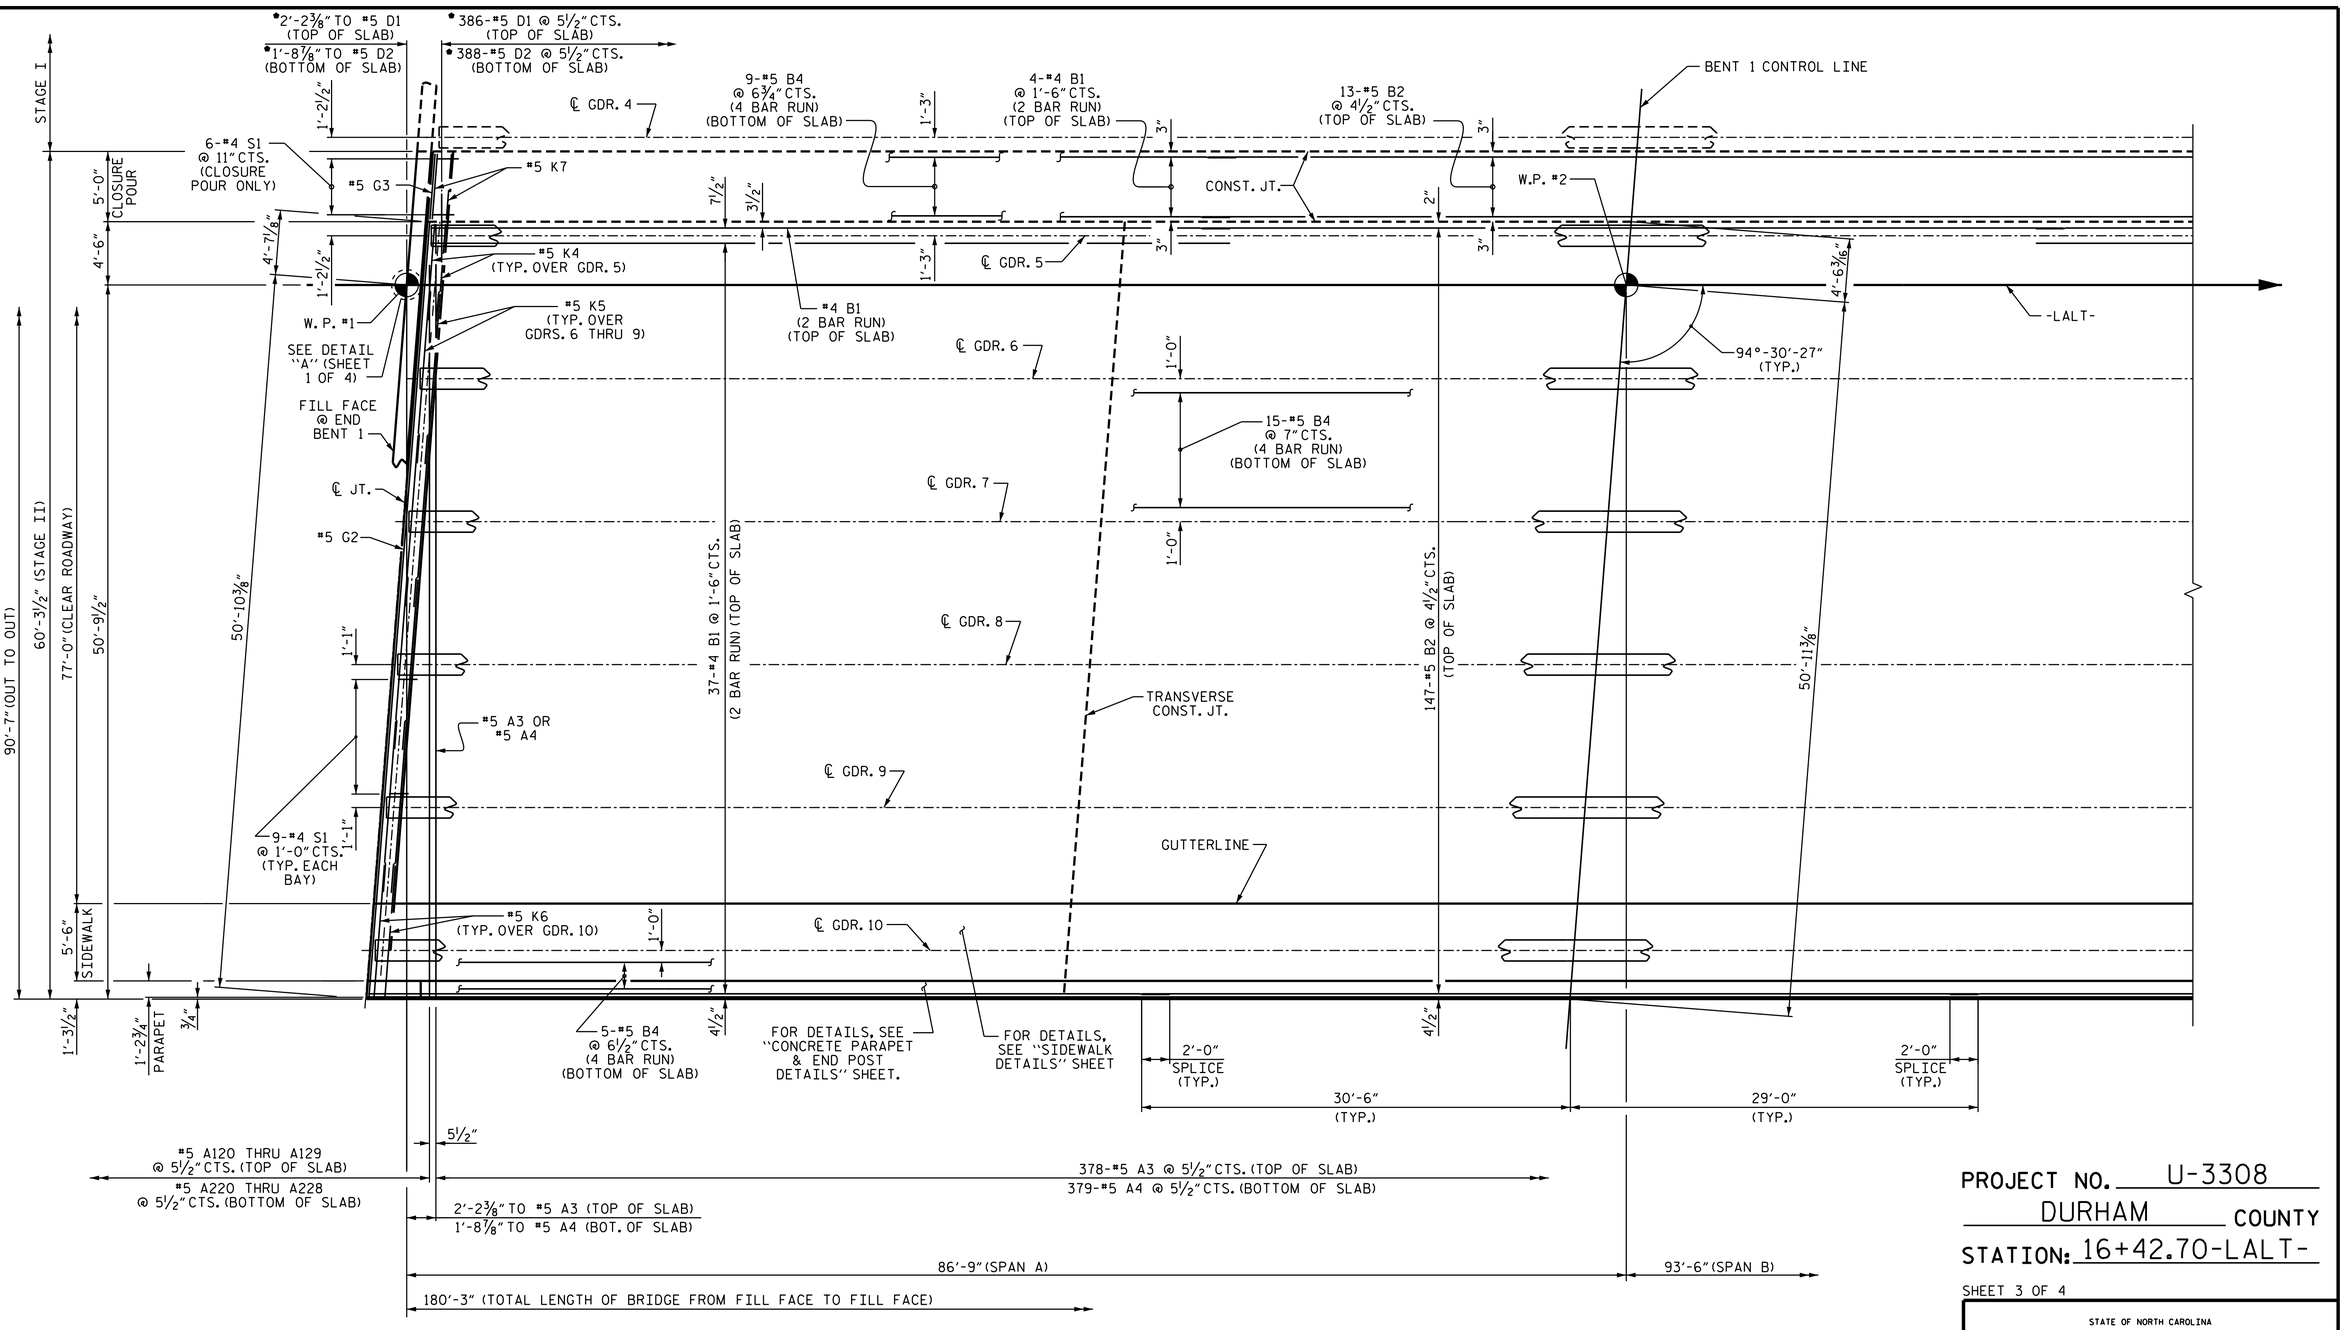

• DOWELS SHALL BE PLACED IN THE SAME HORIZONTAL PLANE AS THE TOP AND BOTTOM SLAB REINFORCING STEEL.

PLAN OF SPAN A

FOR PLACEMENT OF TRANSVERSE CONSTRUCTION JOINTS, SEE "SUPERSTRUCTURE BILL OF MATERIAL" SHEET.

NORTH CAROLINA PROFESSIONAL SEAL 031480 ENGINEER DONALD R. SMITH, JR

DocuSigned by: Donald R. Smith, Jr
EDC87706174B490...
4/1/2016

DOCUMENT NOT CONSIDERED FINAL UNLESS ALL SIGNATURES COMPLETED

DRAWN BY : P.S. ADKINS DATE : 6/10/14
CHECKED BY : J.D. HAWK DATE : 9/5/14
DESIGN ENGINEER OF RECORD: D.R. SMITH DATE : 11/22/14

22-MAR-2016 10:35
R:\Structures\Plans\str1\U3308_sd_S*_01.dgn
jdhawk

PROJECT NO. U-3308
DURHAM COUNTY
STATION: 16+42.70-LALT-

SHEET 3 OF 4

STATE OF NORTH CAROLINA
DEPARTMENT OF TRANSPORTATION
RALEIGH

SUPERSTRUCTURE

PLAN OF SPAN

STAGE II

REVISIONS						SHEET NO.
NO.	BY:	DATE:	NO.	BY:	DATE:	S1-12
1			3			TOTAL SHEETS
2			4			47

STR. #1