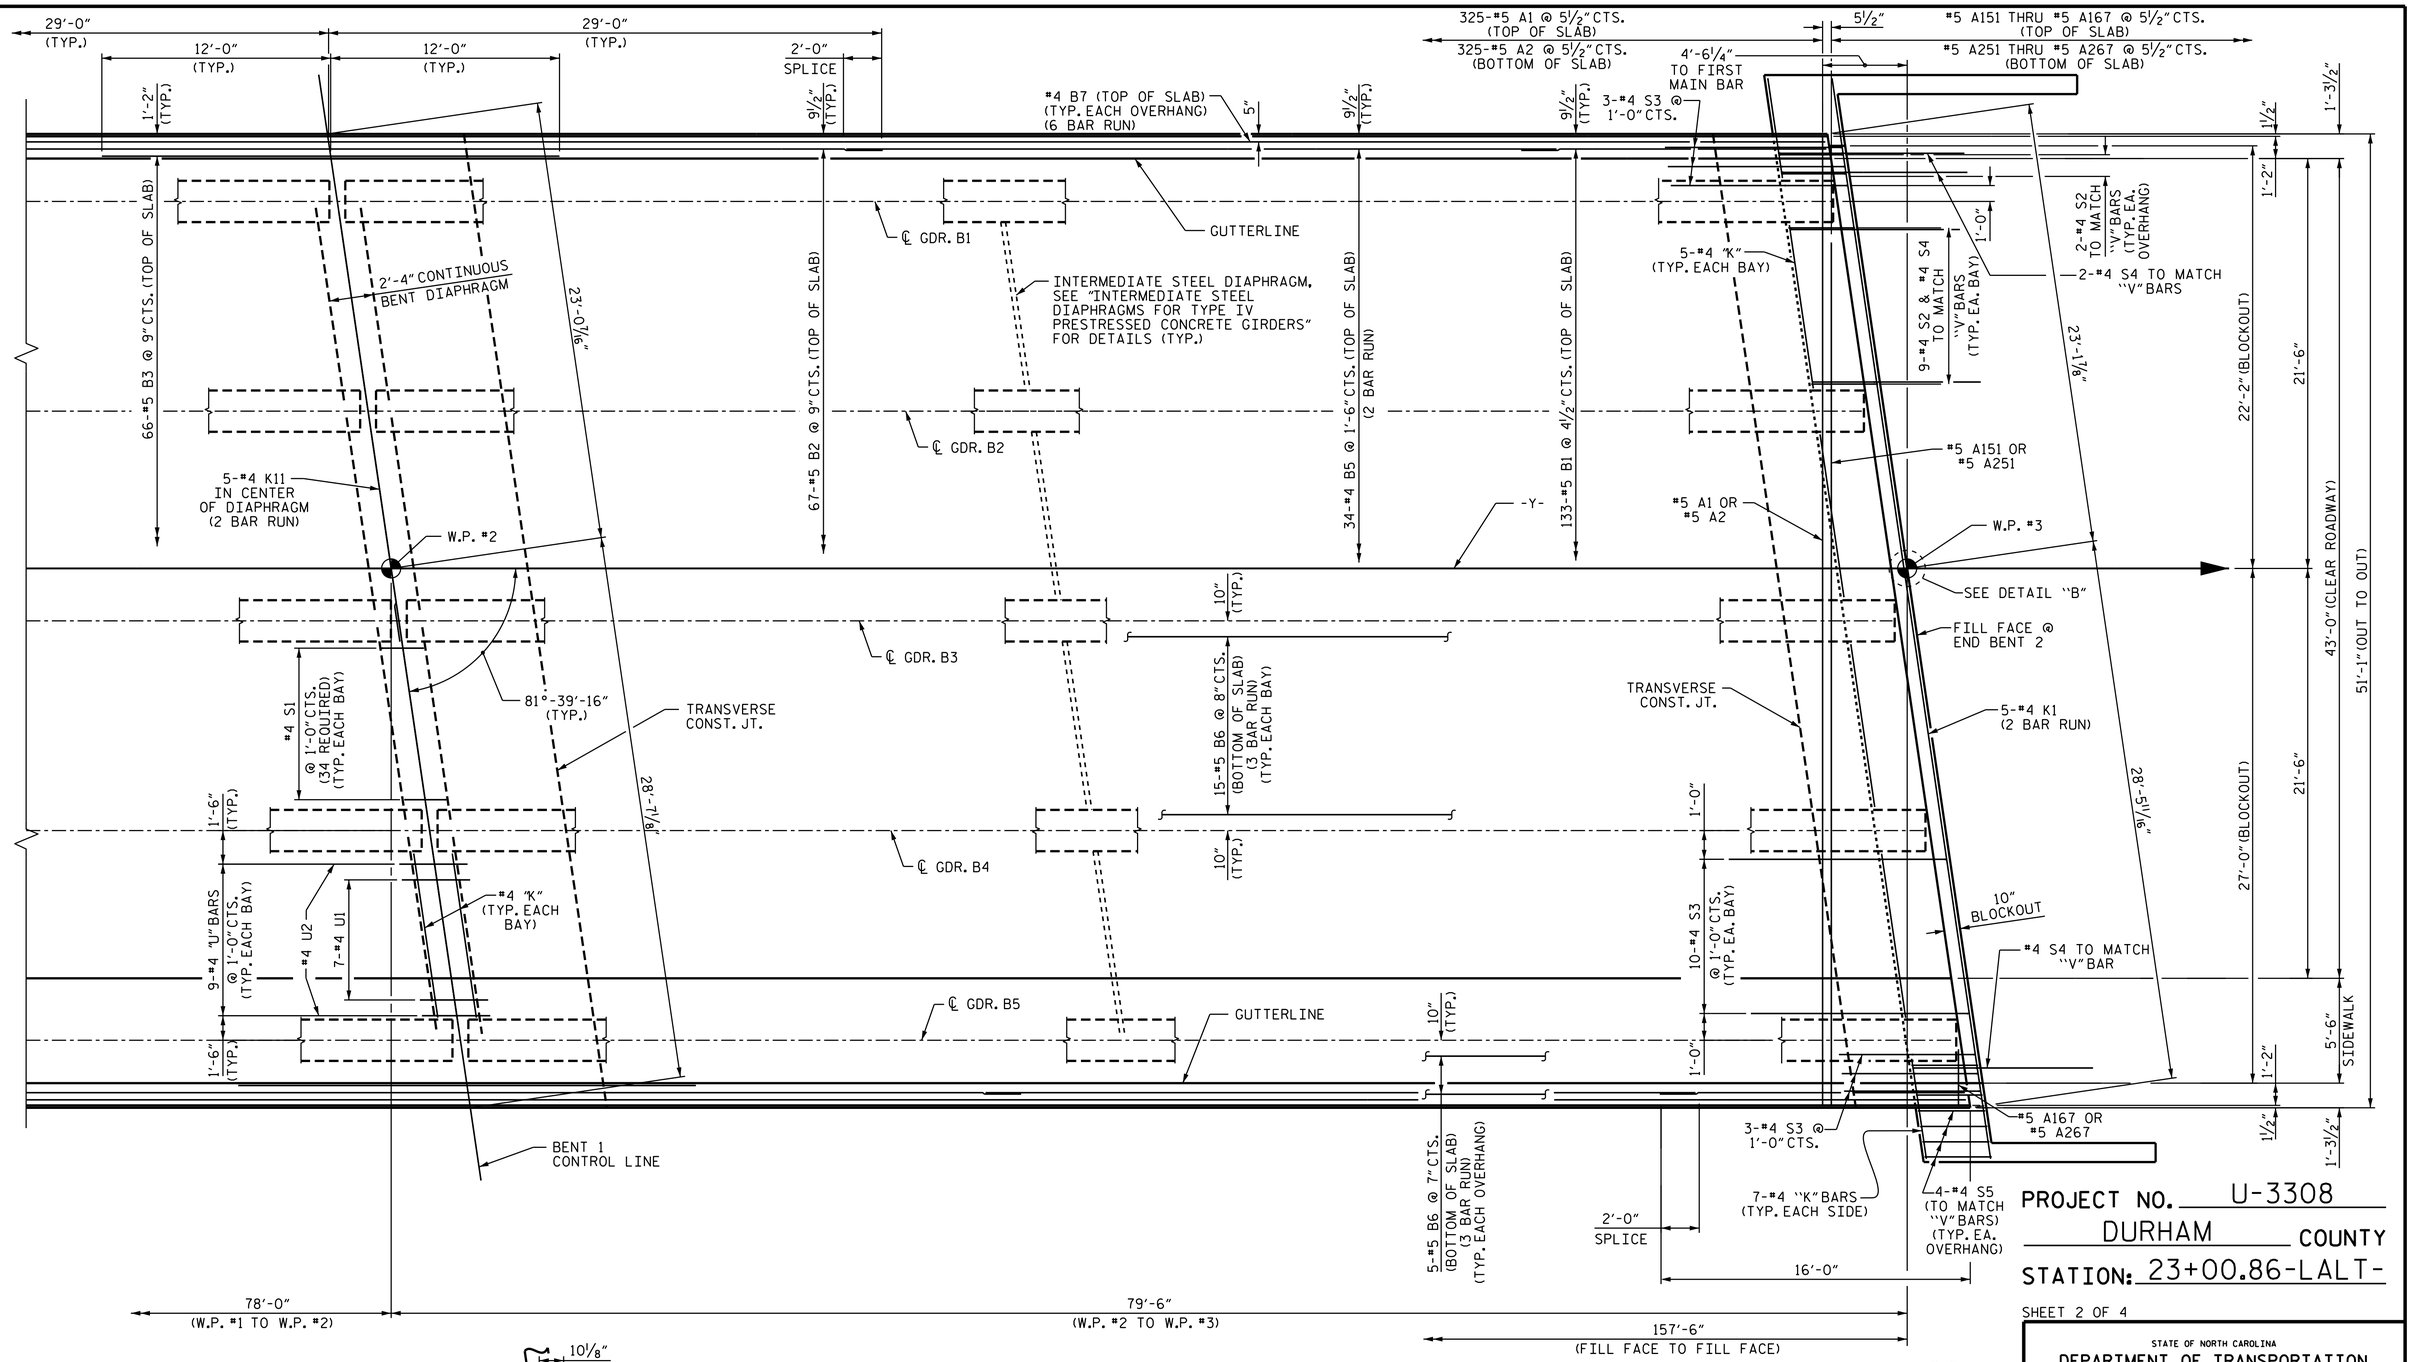

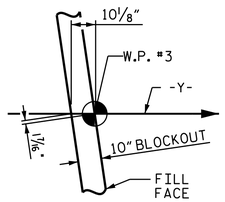

DETAIL "B"

PLAN OF SPAN B

SEE "PLAN OF SPAN DETAILS" SHEETS FOR ADDITIONAL REINFORCING STEEL IN WINGS.
FOR REINFORCING STEEL IN SIDEWALK, SEE "SIDEWALK DETAILS" SHEET.
FOR LOCATION OF TRANSVERSE CONSTRUCTION JOINTS, SEE "SUPERSTRUCTURE BILL OF MATERIAL" SHEET.

PROJECT NO. U-3308
DURHAM COUNTY
STATION: 23+00.86-LALT-

SHEET 2 OF 4

STATE OF NORTH CAROLINA
DEPARTMENT OF TRANSPORTATION
RALEIGH

SUPERSTRUCTURE

PLAN OF SPANS

SPAN B

NORTH CAROLINA PROFESSIONAL SEAL 031480 ENGINEER DONALD R. SMITH, JR

DocuSigned by: Donald R. Smith, Jr
EDC877061748490...
4/1/2016

DOCUMENT NOT CONSIDERED FINAL UNLESS ALL SIGNATURES COMPLETED

REVISIONS						SHEET NO.
NO.	BY:	DATE:	NO.	BY:	DATE:	S2-8
1			3			TOTAL SHEETS
2			4			32

DRAWN BY : P.S. ADKINS DATE : 5/6/14
CHECKED BY : J.D. HAWK DATE : 5/29/14
DESIGN ENGINEER OF RECORD: D.R. SMITH DATE : 11/3/14

22-MAR-2016 11:36
R:\Structures\Plans\str2\U3308_sd_S*_02.dgn
jdhawk

STR. #2