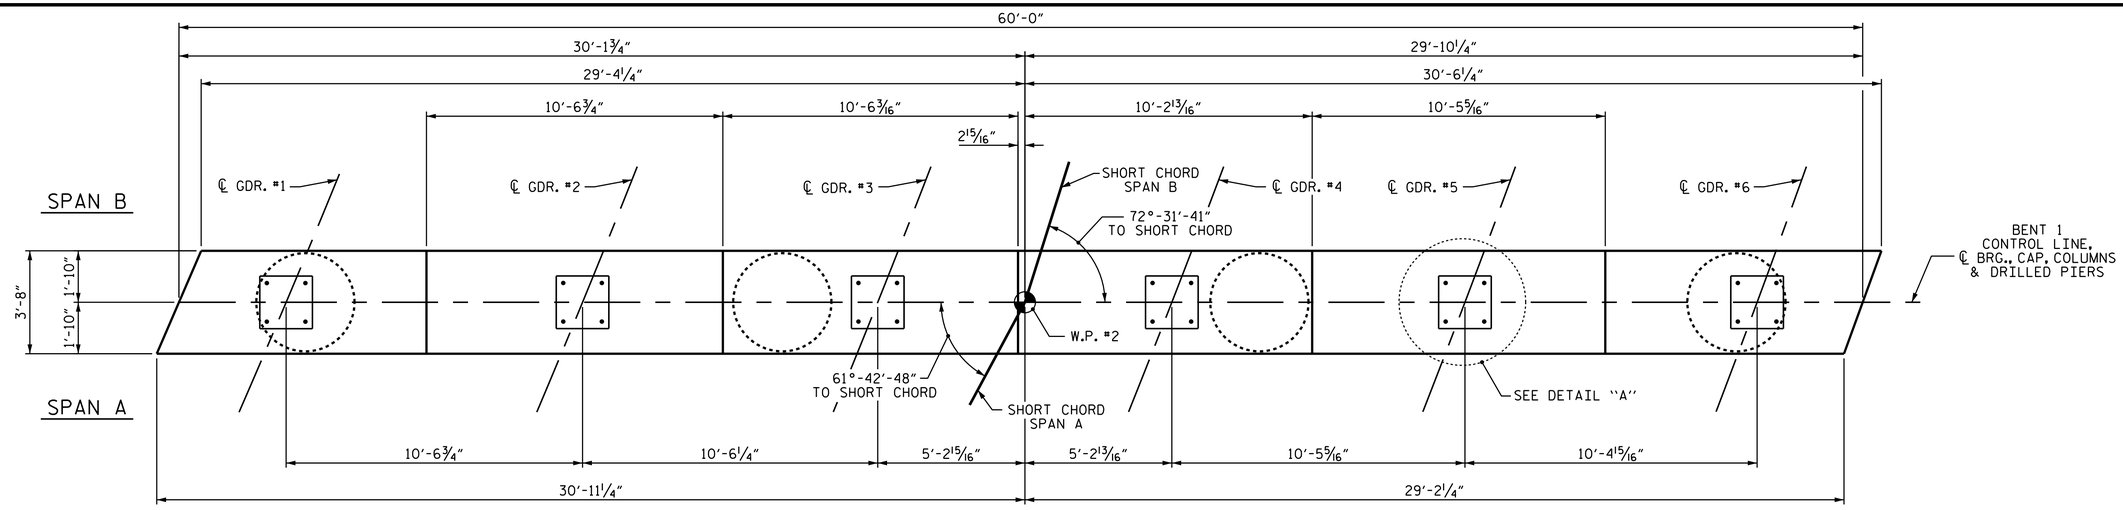

PLAN

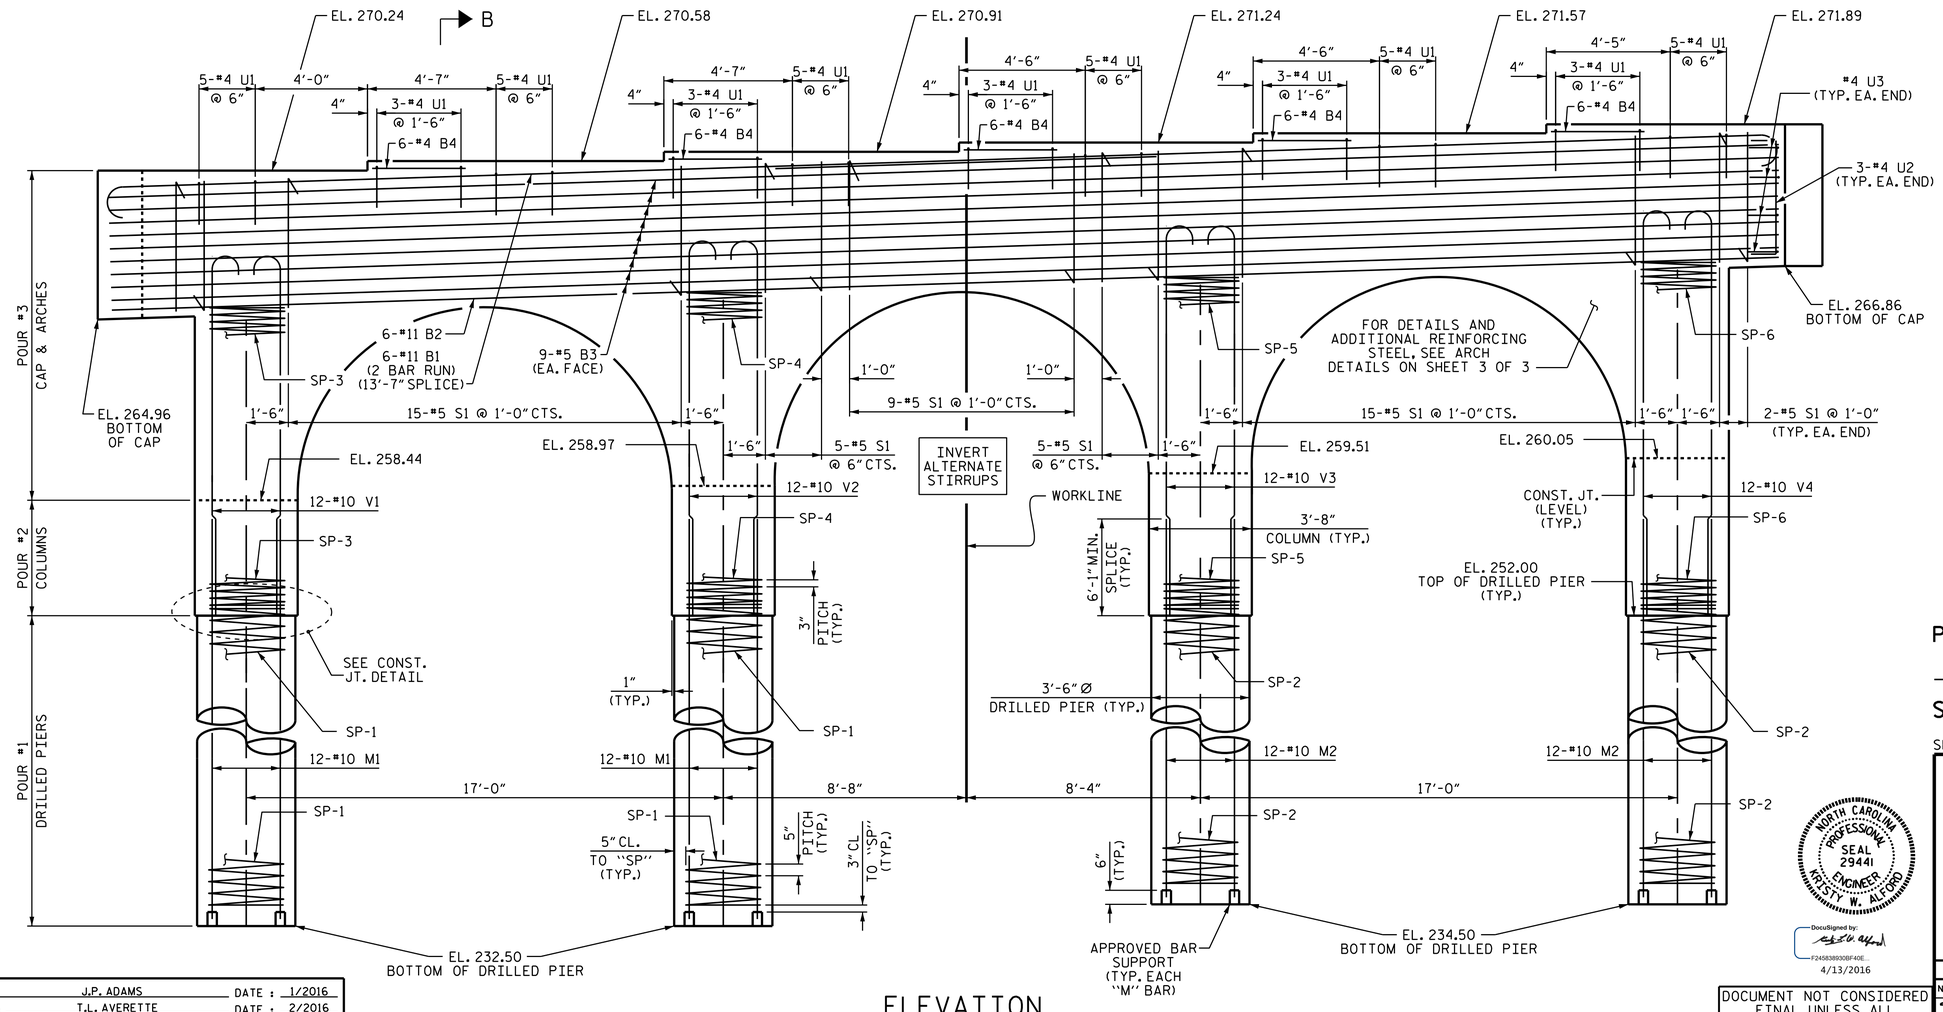

ELEVATION

PROJECT NO. B-5121/B-5317

WAKE COUNTY

STATION: 20+19.94 -FLYOVER-

SHEET 1 OF 3

STATE OF NORTH CAROLINA
DEPARTMENT OF TRANSPORTATION
RALEIGH

SUBSTRUCTURE

BENT 1

NORTH CAROLINA PROFESSIONAL SEAL 29441 ENGINEER KRISTIN W. ALFORD

DocuSigned by: F245838930BF40E...
4/13/2016

DRAWN BY : J.P. ADAMS DATE : 1/2016
CHECKED BY : T.L. AVERETTE DATE : 2/2016
DESIGN ENGINEER OF RECORD: R.L. CHESSON DATE : 2/2016

DOCUMENT NOT CONSIDERED FINAL UNLESS ALL SIGNATURES COMPLETED

REVISIONS						SHEET NO.
NO.	BY:	DATE:	NO.	BY:	DATE:	S-91
1			3			TOTAL SHEETS
2			4			110

STR. #2

13-APR-2016 12:35
R:\Structures\Plans\Str_2\Sub_Draw\B-5121_SD_BENT.dgn
jpadams