TIP NO.	SHEET NO.
R-4060	PMP-5

APPROVED: DocuSigned by: Ron King 0696D7A9577C4DC... 4/4/2016

DATE:

SEAL

NORTH CAROLINA PROFESSIONAL SEAL 022959 ENGINEER RONALD W. KING

DOCUMENT NOT CONSIDERED FINAL UNLESS ALL SIGNATURES COMPLETED

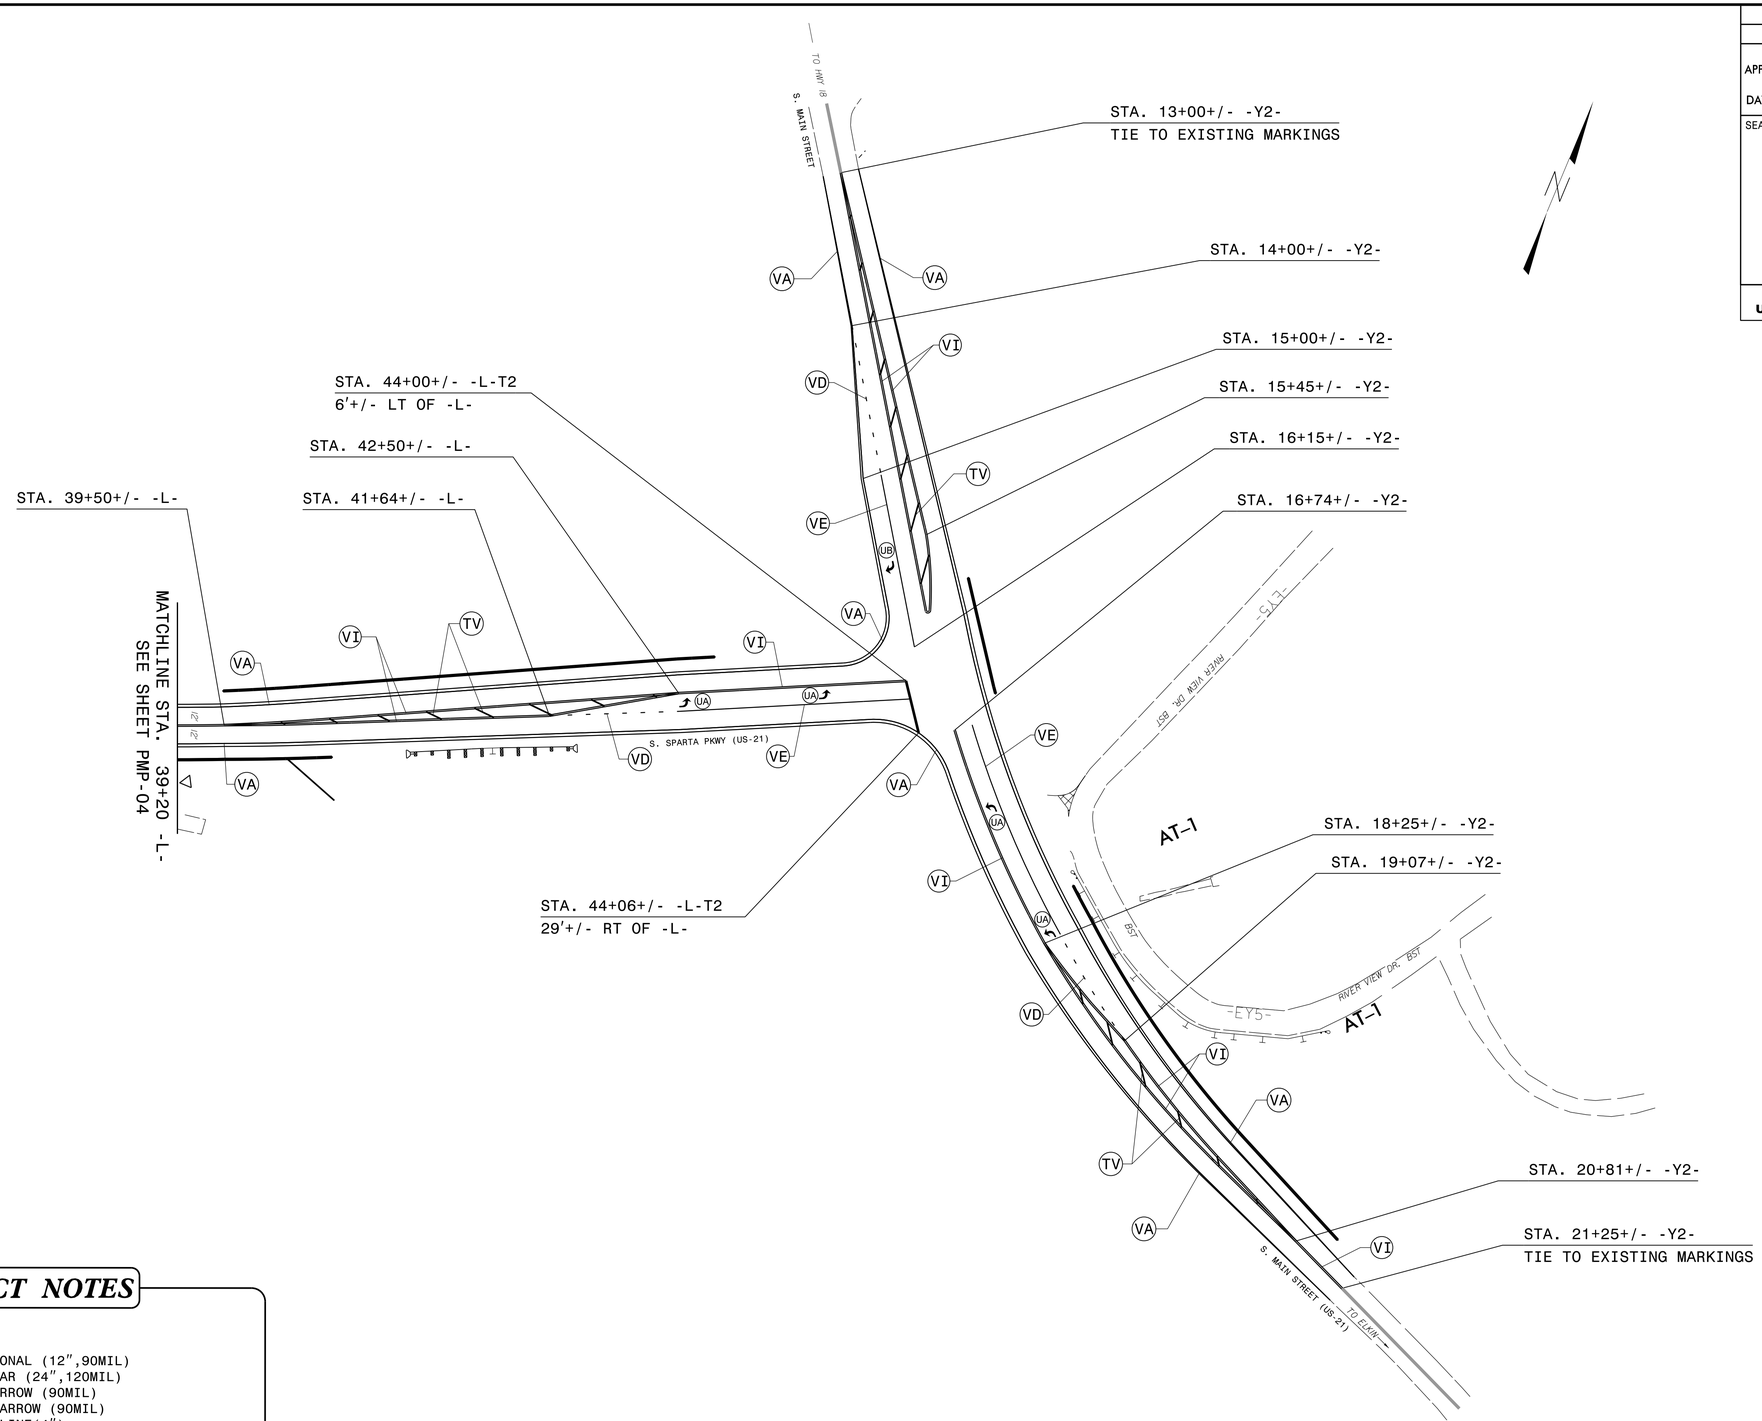

PROJECT NOTES

TV YELLOW DIAGONAL (12",90MIL)
T2 WHITE STOPBAR (24",120MIL)
UA LEFT TURN ARROW (90MIL)
UB RIGHT TURN ARROW (90MIL)
VA WHITE EDGE LINE(4")
VD 3FT.-9FT./SP WHITE MINISKIP (4")
VE WHITE SOLID LANE LINE (4")
VI YELLOW DOUBLE CENTER (4")

PAVEMENT MARKING DETAIL

01-APR-2016 10:02
C:\Division11\R4060\Traffic\Signing\CADD\PMP\R-4060_Sgn_PMP_05.dgn
jgomez-tinez AT TE27401