TIP NO.	SHEET NO.
R-4060	SIGN-06

APPROVED: DocuSigned by: Ron King 069D7A9577C40C...

DATE: 4/4/2016

SEAL

NORTH CAROLINA PROFESSIONAL SEAL 022959 ENGINEER RONALD W KING

DOCUMENT NOT CONSIDERED FINAL UNLESS ALL SIGNATURES COMPLETED

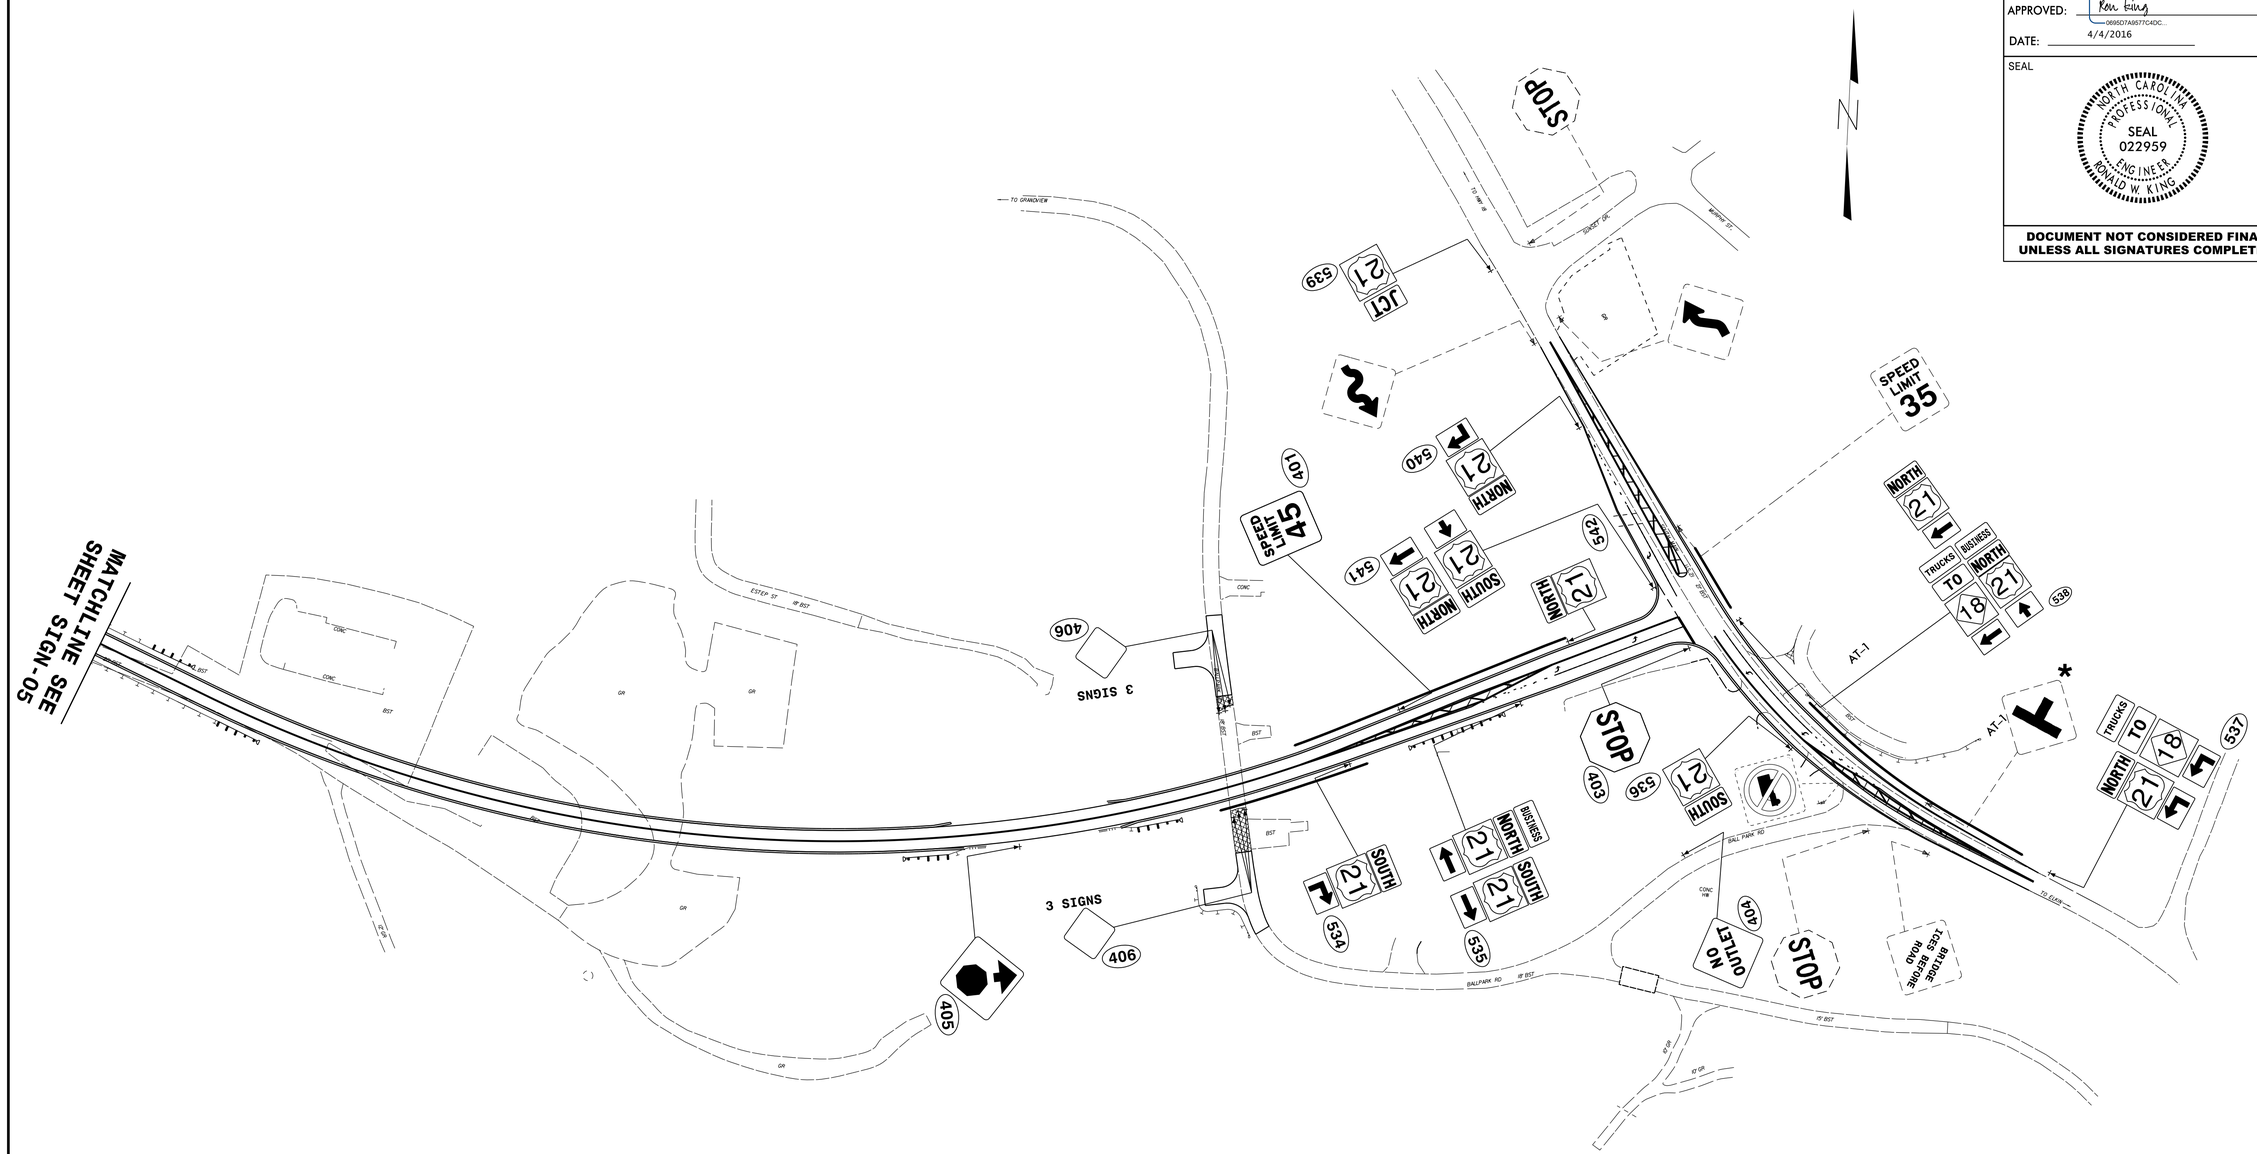

PROJECT NOTES

1 DISPOSAL OF SIGN SYSTEM, U-CHANNEL

EXISTING AND PROPOSED SIGNS

01-APR-2016 09:35
C:\Division11\R4060\Traffic\Signing\CADD\Signing Layout Plans\R-4060_Sgn_SGN_06.dgn
jgmartinez ATTE274401