PROJECT REFERENCE NO.		SHEET NO.
2017CPT.14.01.10441.1,ETC		16
STATE PROJECT	F.A. PROJECT NO.	DESCRIPTION

TIP PROJECT:

CONTRACT:
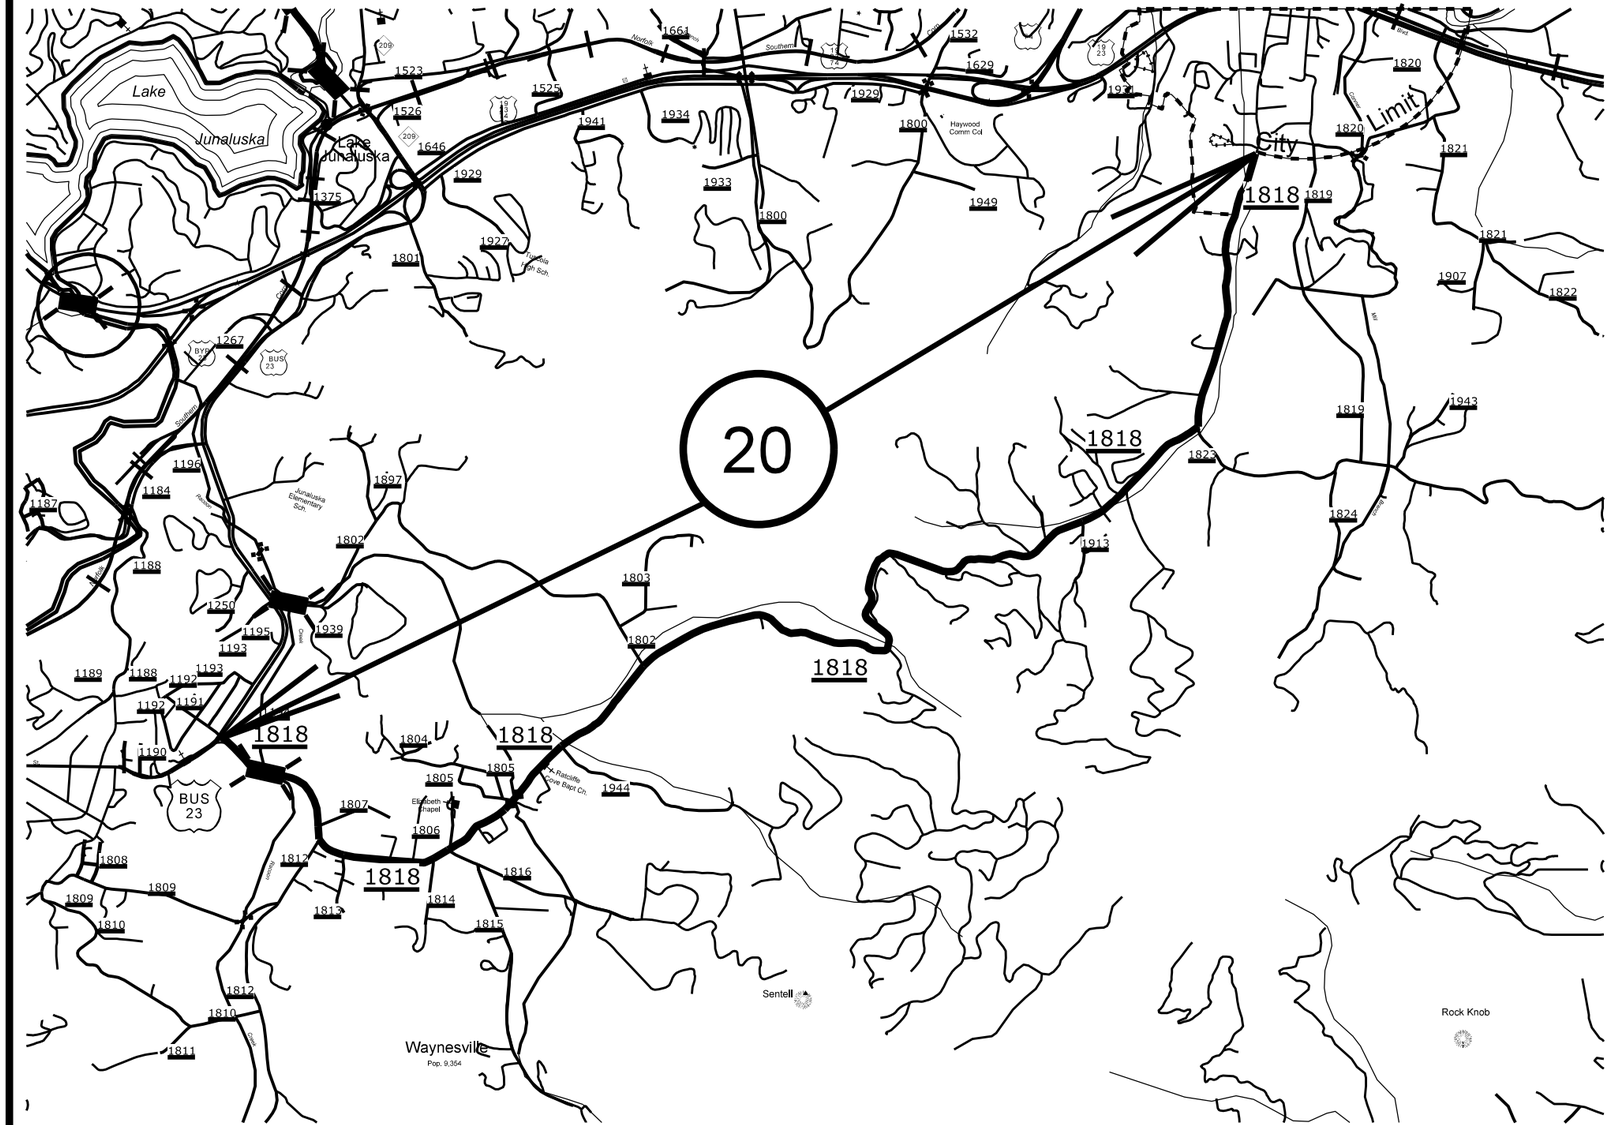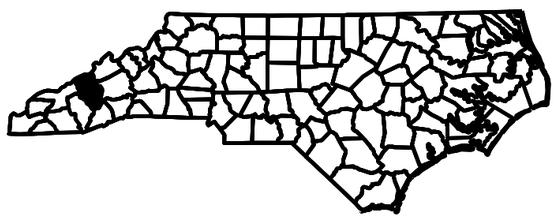
HAYWOOD COUNTY