TIP PROJECT: N/A

CONTRACT:

POLK COUNTY

PROJECT REFERENCE NO.		SHEET NO.
2017CPT.14.02.10751.1		26
STATE PROJECT	F.A. PROJECT NO.	DESCRIPTION
2017CPT.14.02.10751.1		

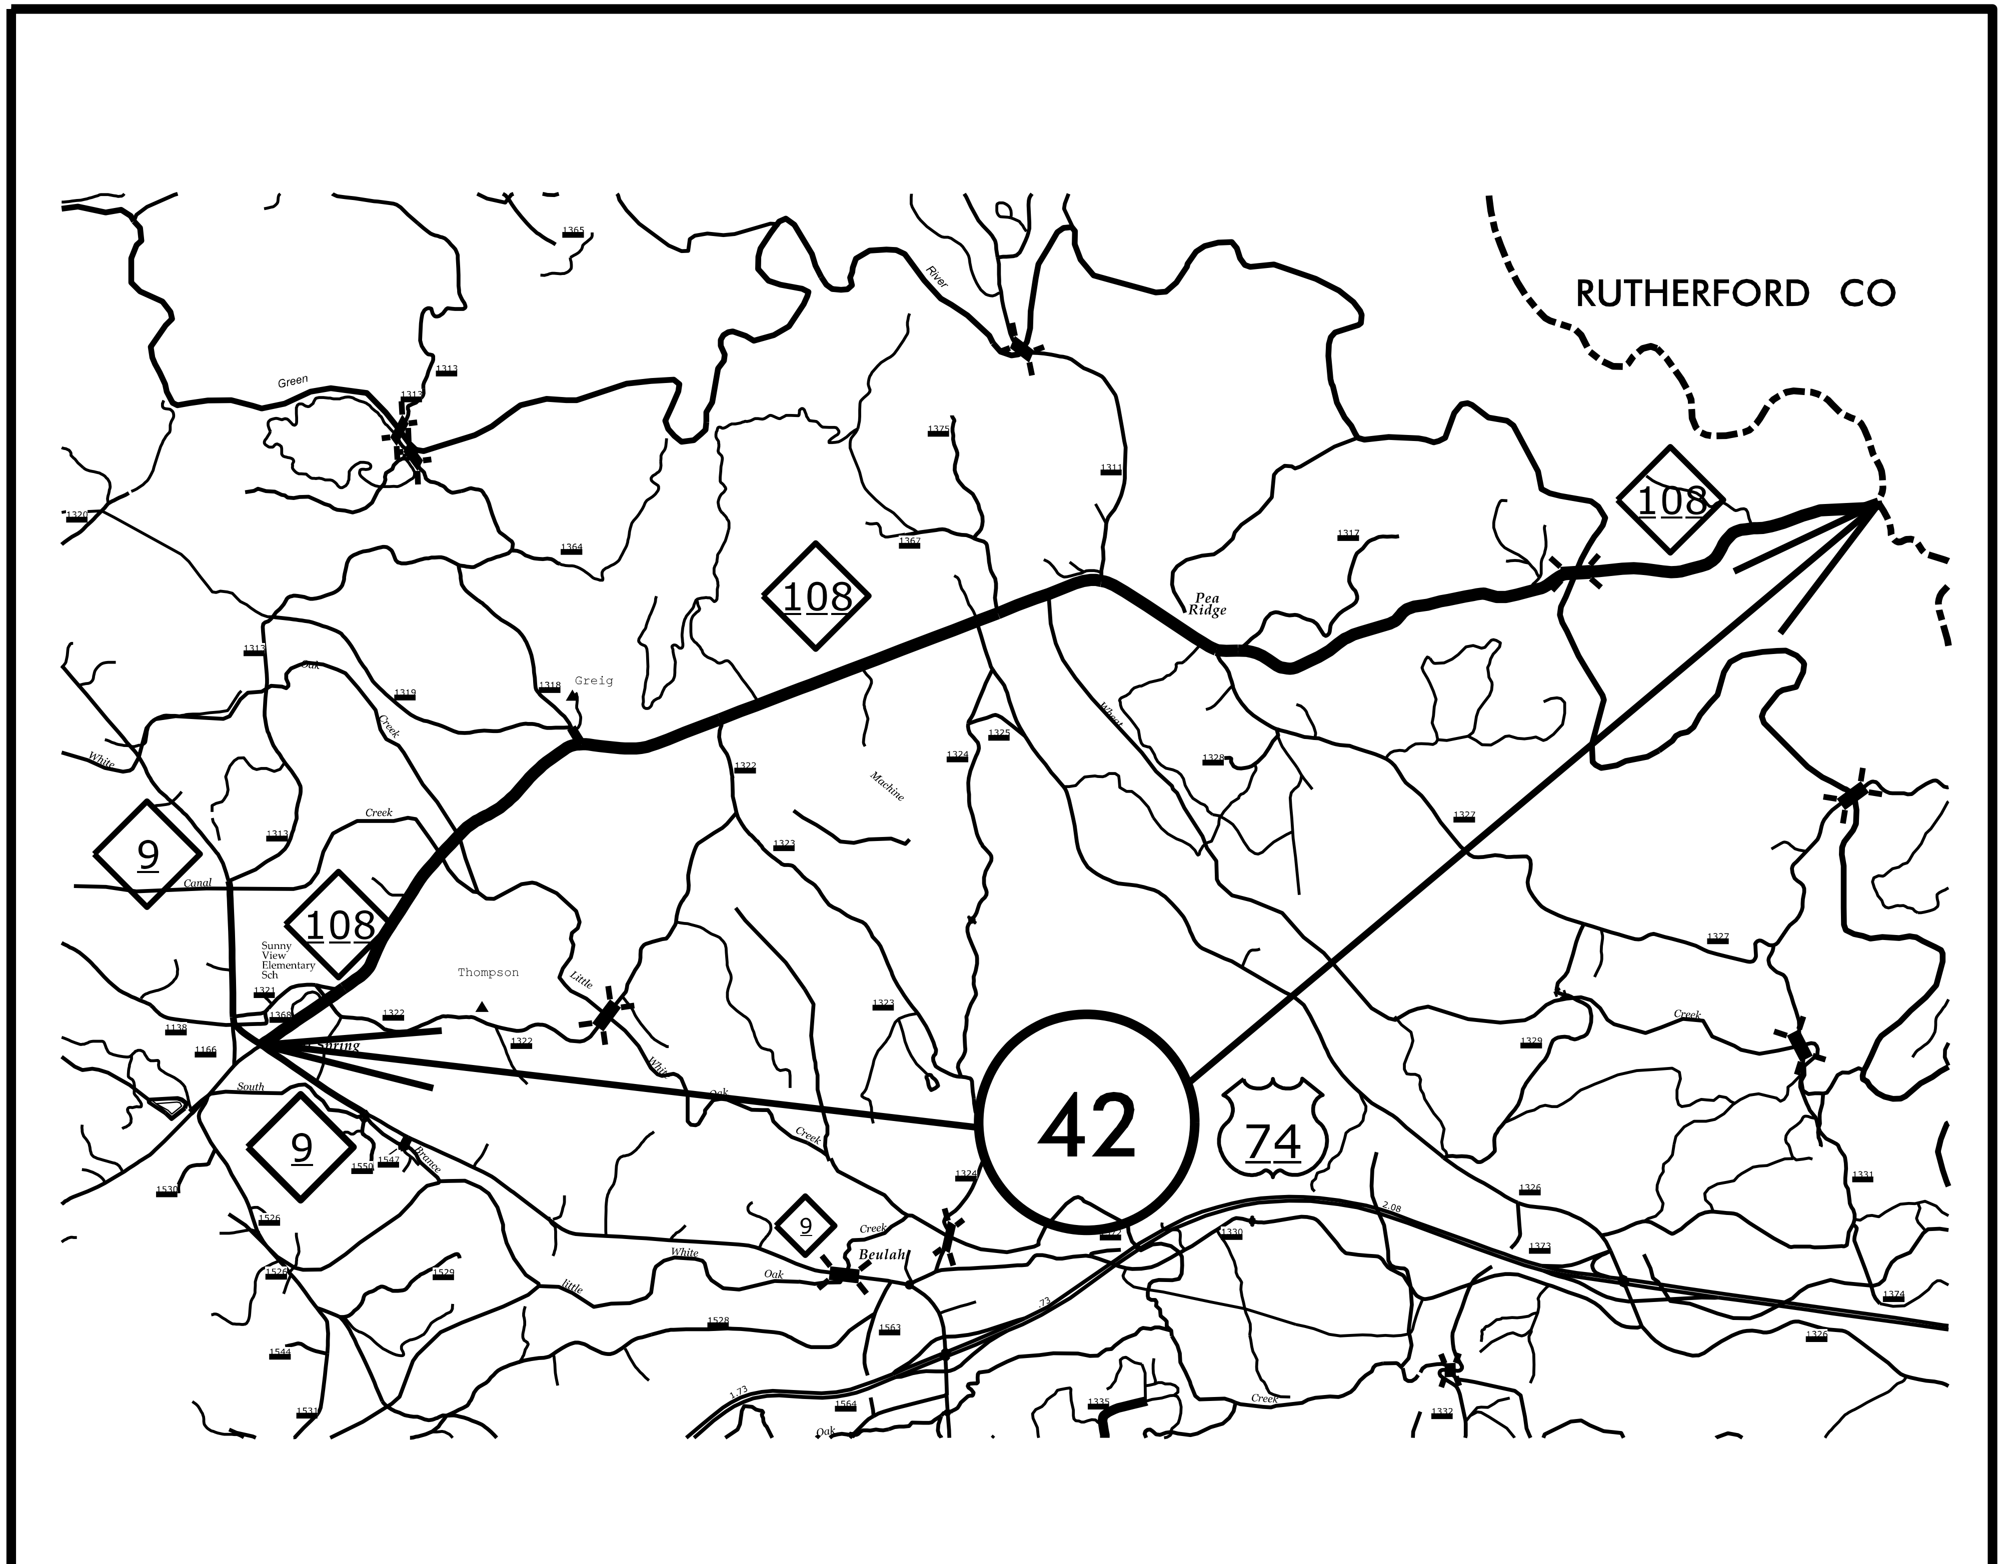
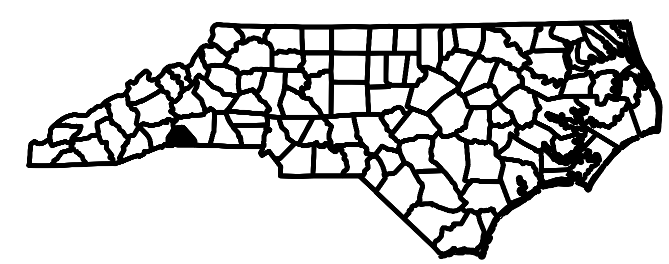
N