PROJECT REFERENCE NO.	SHEET NO.
B-5142	EC-5/CONST.5
R/W SHEET NO.	
ROADWAY DESIGN ENGINEER	HYDRAULICS ENGINEER

ENVIRONMENTALLY SENSITIVE AREA
SEE PROJECT SPECIAL PROVISIONS

NOTE:
PLACE TEMPORARY ROCK SEDIMENT DAMS TYPE – B AND TEMPORARY ROCK SILT CHECKS TYPE – A AT DRAINAGE OUTLETS.

CLEARING AND GRUBBING
EROSION CONTROL FOR
CONSTRUCTION SHEET 5

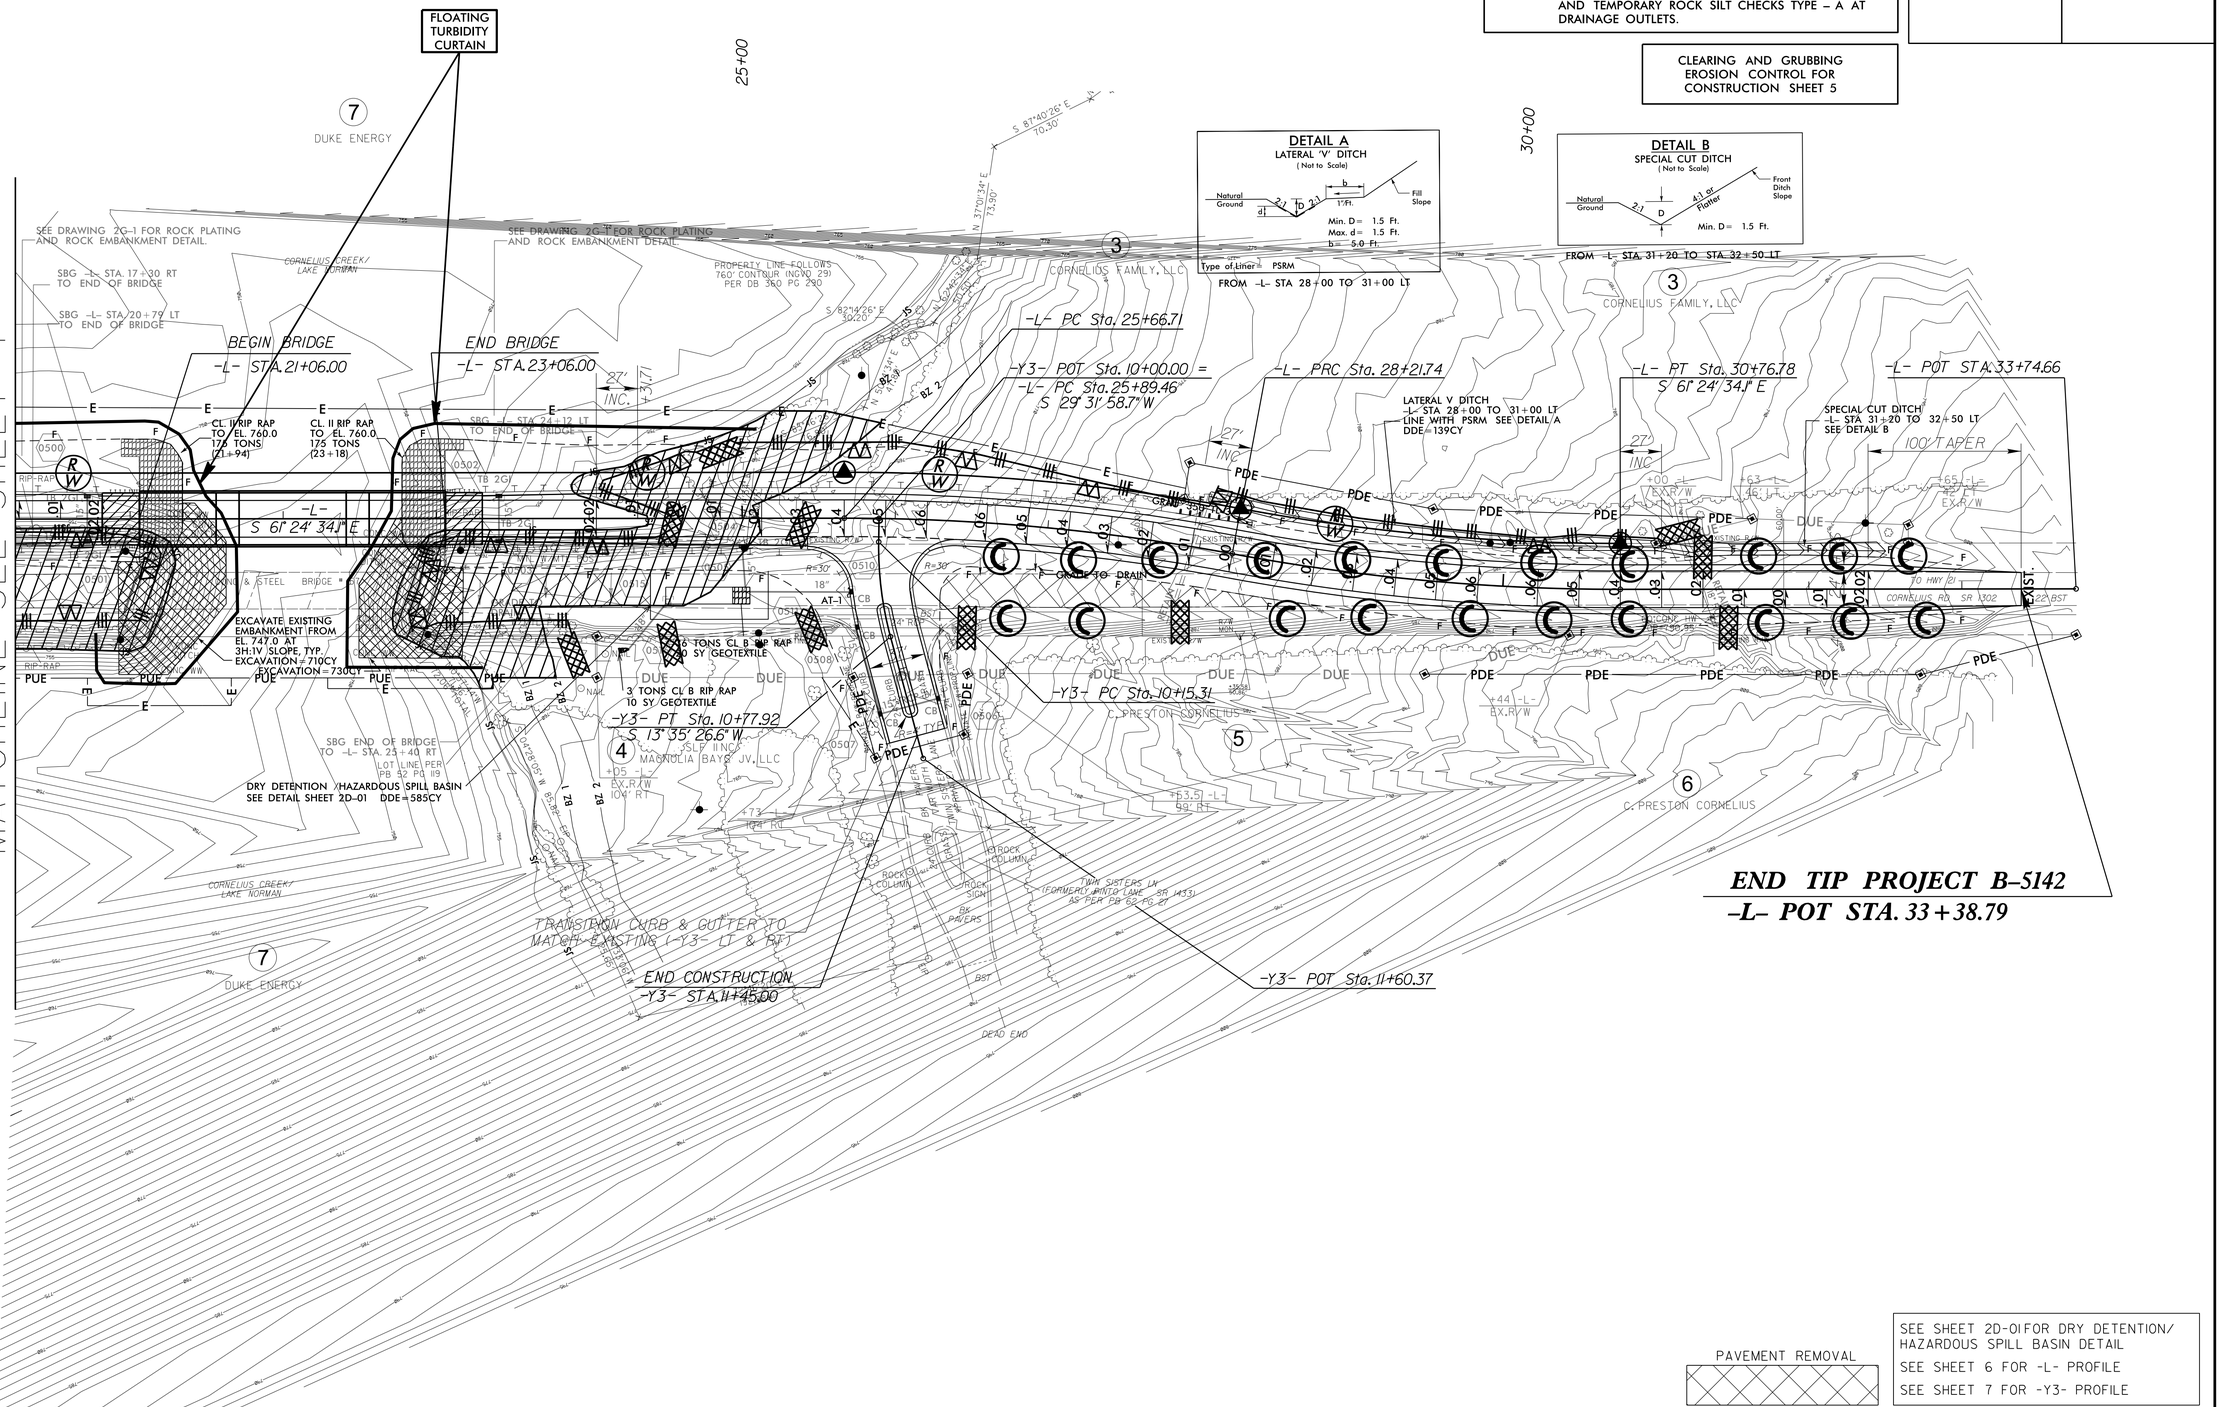

PAVEMENT REMOVAL

SEE SHEET 2D-01 FOR DRY DETENTION/ HAZARDOUS SPILL BASIN DETAIL
SEE SHEET 6 FOR -L- PROFILE
SEE SHEET 7 FOR -Y3- PROFILE

8/17/99

05-JUL-2016 08:36
R:\Environmental\Design\B-5142_EC_psh5 07042016.dgn