DOCUMENT NOT CONSIDERED FINAL UNLESS ALL SIGNATURES COMPLETED

PROJECT REFERENCE NO.	SHEET NO.
B-4929	UC-21

DESIGNED BY: JPC
DRAWN BY: JPC
CHECKED BY: WGS
APPROVED BY: JPC
REVISED:

NORTH CAROLINA DEPARTMENT OF TRANSPORTATION
UTILITIES ENGINEERING SEC.
PHONE: (919)707-6690
FAX: (919)250-4151

NORTH CAROLINA PROFESSIONAL ENGINEER SEAL 039790 JERRY P. CAPPADONNA
6/16/2016

UTILITY CONSTRUCTION PLANS ONLY

UTILITY CONSTRUCTION

REVISIONS
2016-6-8

SCALE: 1" = 10'
10' 0 10'
SCALE OF MAP MAY VARY DUE TO METHODS OF REPRODUCTION.

BEFORE YOU DIG! NC ONE CALL (TOLL FREE) 811 (OR 1-800-632-4949) IT'S THE LAW!

NAD 83 2007

S. NEW RIVER DR.

CRABBY MIKE'S

NOW OR FORMERLY
HENDY MICHAEL et al
D.B. 2784, PG 214

KINSTON AVE.

12" INSERT VALVE (CAP EXISTING 12" FORCE MAIN SEWER)

CONNECT TO EXISTING 12" FORCE MAIN SEWER WITH FITTINGS AS NECESSARY (UTILIZE PUMP AROUND RISERS AS NECESSARY)

EXISTING 'ISLAND PUMP STATION'

EXISTING 12" EFFLUENT FORCE MAIN SEWER

INSTALL PERMANENT PUMP AROUND RISER (CONNECT TO 12" FORCE MAIN SEWER RISER AT APPROX. STA. 6+00) SEE DETAIL 8 / UC-3A

STA. 0+42 12" 45° BEND

STA. 0+44 12" 45° BEND

PROPOSED 260 L.F. OF 12" FORCE MAIN SEWER

PROPOSED 12" GRAVITY SANITARY SEWER SEE SHEET UC-17

PROPOSED 8" FORCE MAIN SEWER SEE SHEET UC-24

STA. 2+48 12" 45° BEND

STA. 2+51 12" 45° BEND

MATCHLINE 2+60 SEE SHEET UC-22

NOTE: TOPOGRAPHICAL INFORMATION PROVIDED BY NCDOT

ISLAND 12" FORCE MAIN SEWER STA. 0+00 TO 2+60
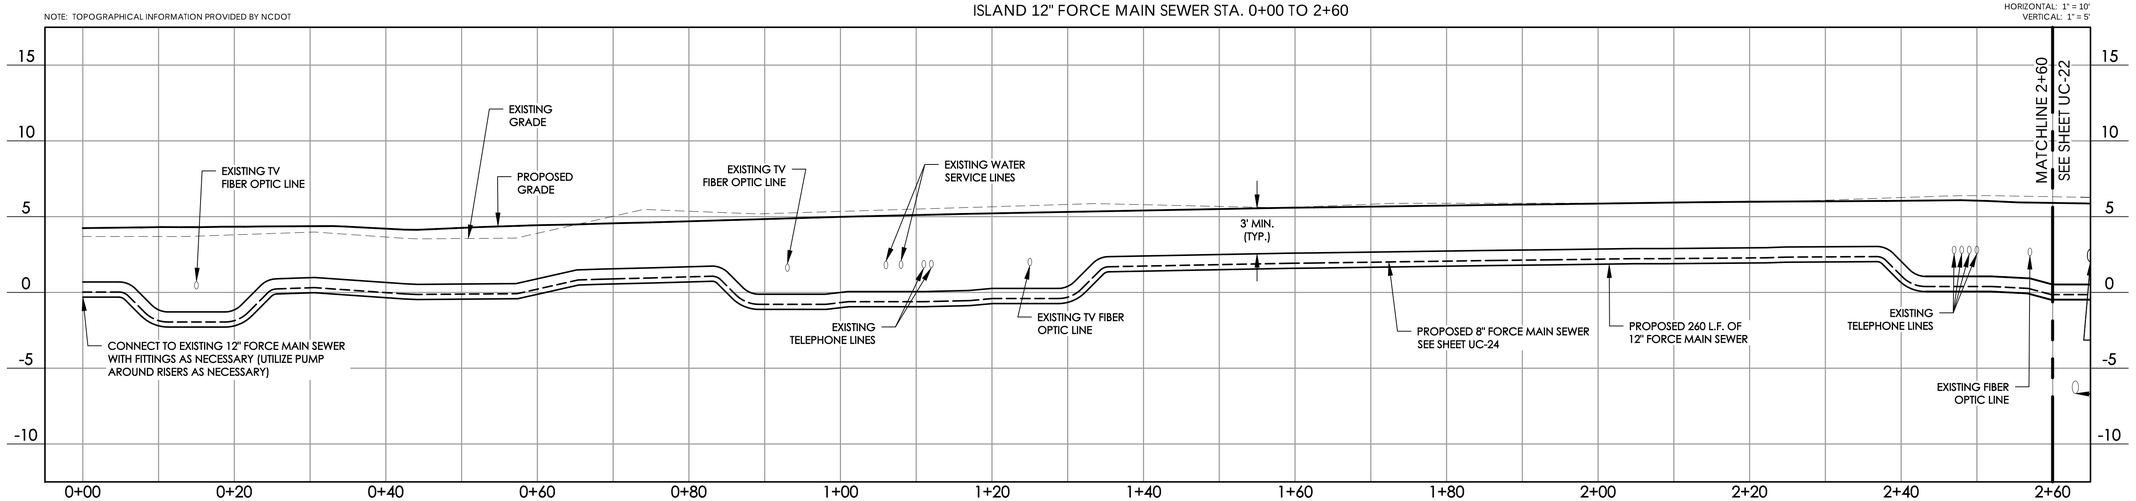
HORIZONTAL: 1" = 10'
VERTICAL: 1" = 5'