DocuSign Envelope ID: C748AF11-4B9C-4EAF-82E5-35D73BADED32

PROJECT REFERENCE NO.	SHEET NO.
B-4490	2B-2
R/W SHEET NO.	

ROADWAY DESIGN ENGINEER

NORTH CAROLINA PROFESSIONAL SEAL 19563 ENGINEER TIMOTHY SCOTT HAYES

Jim 11/14/2016

DOCUMENT NOT CONSIDERED FINAL UNLESS ALL SIGNATURES COMPLETED

PLANS PREPARED BY:
PARSONS BRINCKERHOFF
434 FAYETTEVILLE STREET
SUITE 1500
RALEIGH, NC 27601
LICENSE NO. F-0165

DETAIL SHOWING BRIDGE IN RELATION TO PAVEMENT

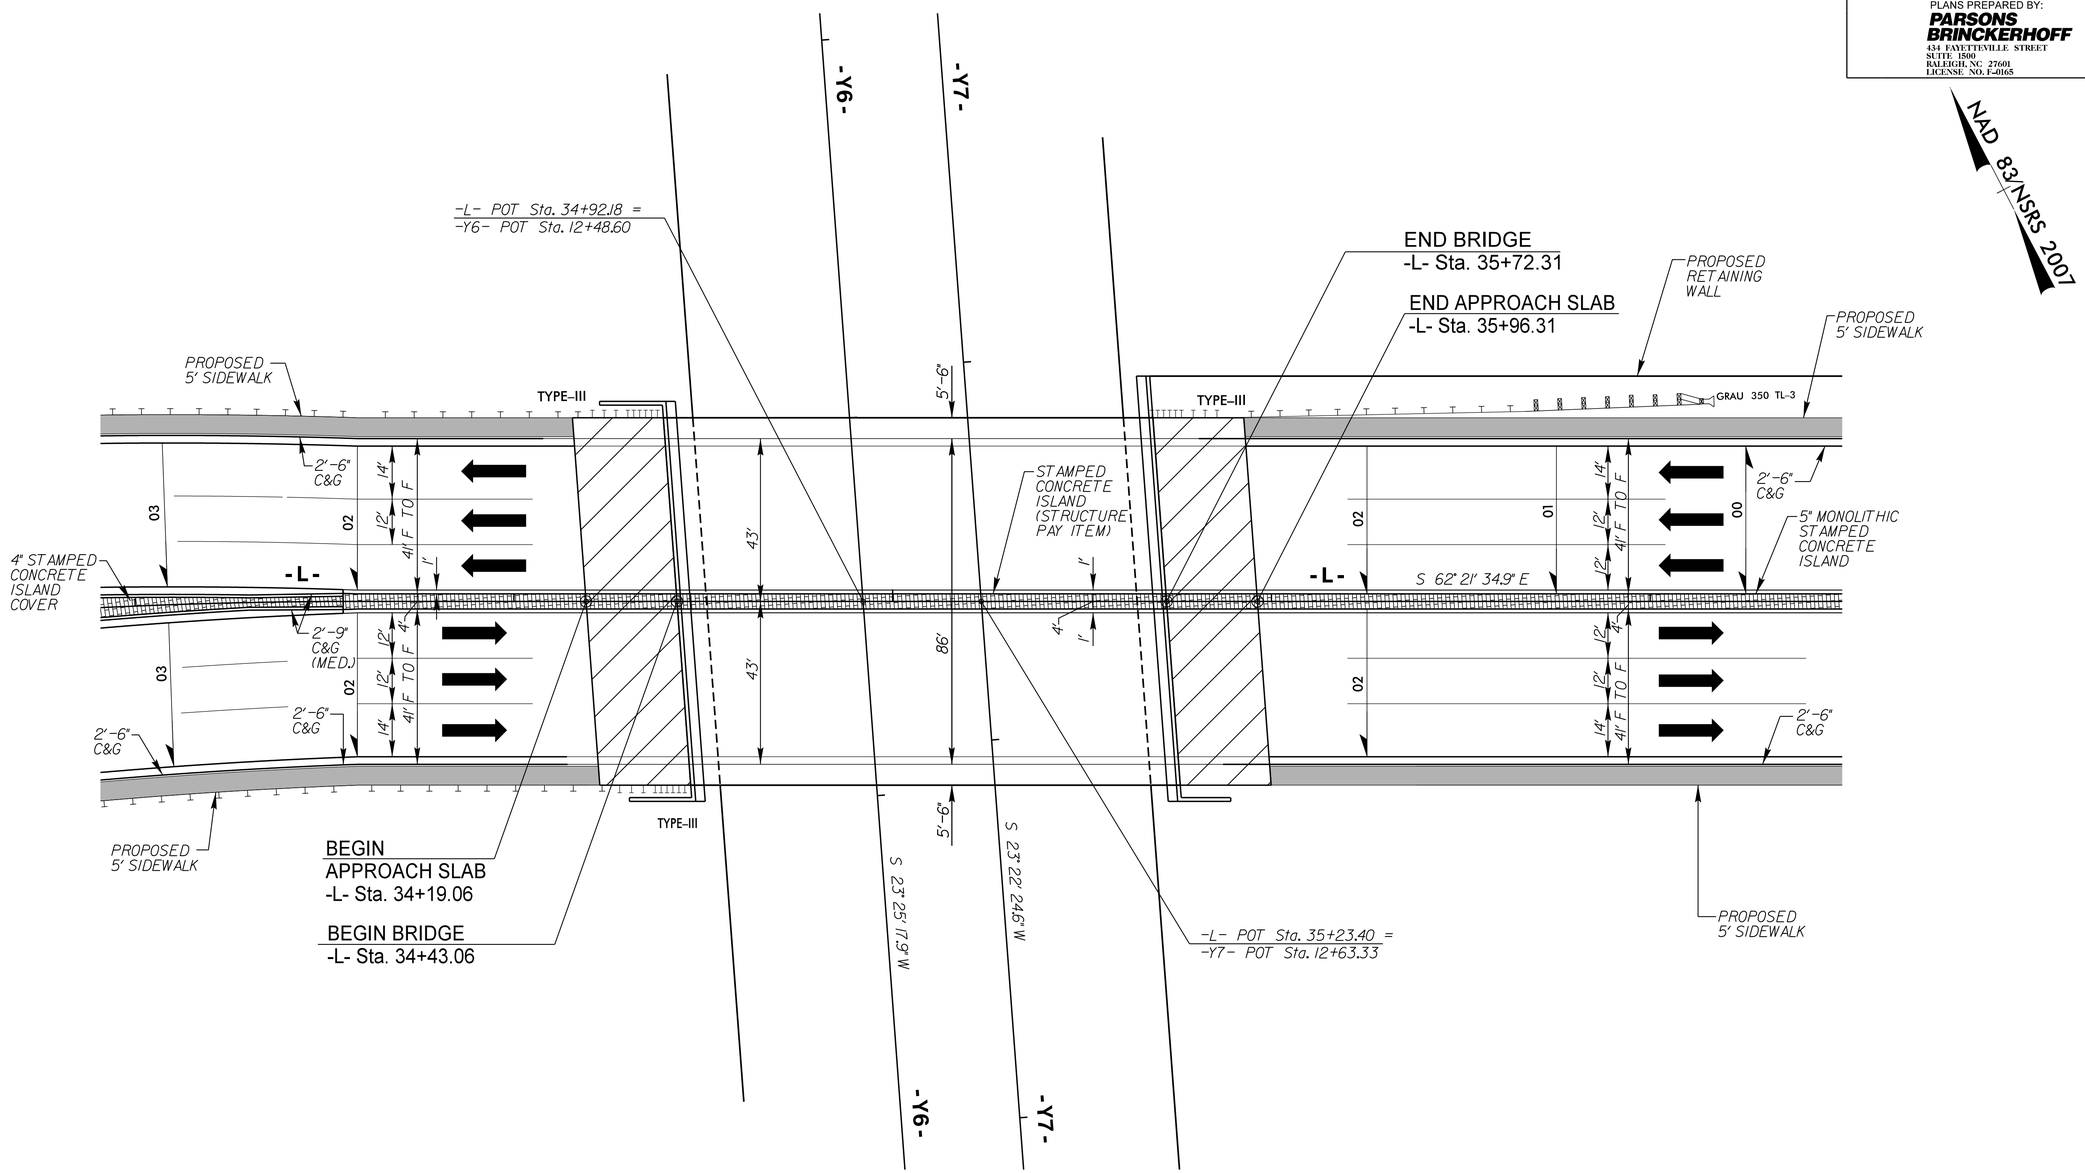

8/17/99

2:36:45 PM
B4490_rdy_2B-2.dgn
3/14/2016