DocuSign Envelope ID: DC775682-5E1B-4E0B-8996-A8064F053A1C

PROJ. REFERENCE NO.	SHEET NO.
B-4490	TMP-2F

HDR Engineering, Inc. of the Carolinas
3733 National Drive, Suite 207 Raleigh, N.C. 27612
N.C.B.E.L.S. License Number: F-0116

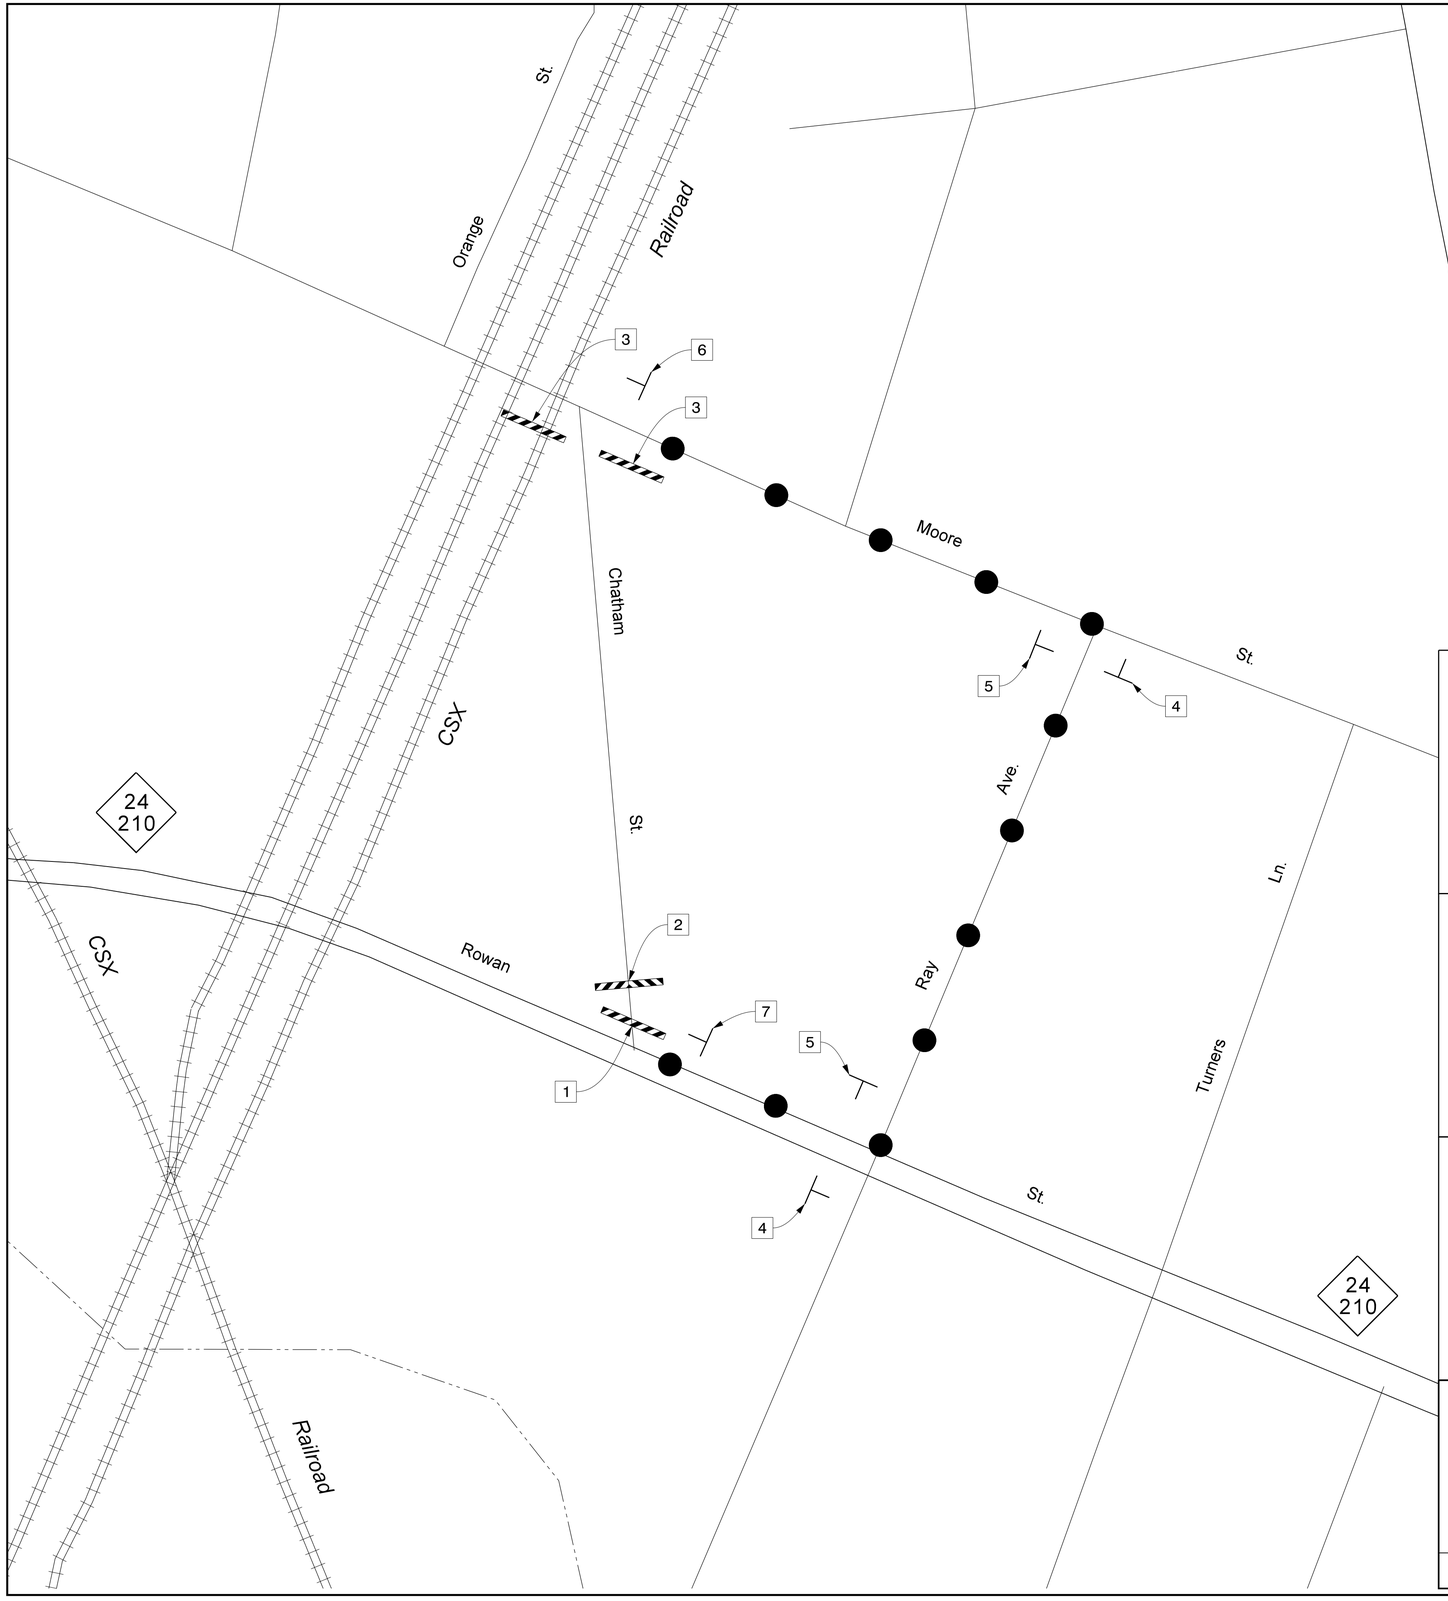

DETOUR ROUTE

*SEE TMP-2I FOR SPECIAL SIGN DESIGN

1

R11-2
48″ x 30″
ROAD CLOSED
DETOUR
M4-10R
48″ x 18″
TYPE III BARRICADE

2

R11-2
48″ x 30″
ROAD CLOSED
TYPE III BARRICADE

3

R11-4
60″ x 30″
ROAD CLOSED TO THRU TRAFFIC
DETOUR
M4-10L
48″ x 18″
TYPE III BARRICADE

4 *

Chatham St
DETOUR M4-8 24″ X 12″
M6-1 L 21″ X 15″

5 *

Chatham St
DETOUR M4-8 24″ X 12″
M6-1 21″ X 15″

6 *

Chatham St
END DETOUR M4-8 A 24″ X 18″

APPROVED: DocuSigned by: R. Erskine Brooks E058C5F748484EE...

DATE: 3/30/2016

SEAL

NORTH CAROLINA PROFESSIONAL SEAL 032584 ENGINEER R. ERSKINE BROOKS

DOCUMENT NOT CONSIDERED FINAL UNLESS ALL SIGNATURES COMPLETED

DIVISION OF HIGHWAYS · STATE OF NORTH CAROLINA · DEPARTMENT OF TRANSPORTATION · WORK ZONE TRAFFIC CONTROL

CHATHAM ST DETOUR ROUTE

PLOT DRIVER: NCDOT_pdf_color_eng_100.plt PENTABLE: NCDOT_tcp.tbl
USER: charnden DATE: 3/28/2016 TIME: 10:22:52 AM
FILE: pw:\PWAPPTPA01iSouthEast_Tampa\Documents\000166\CON00079759\0000000022096 4\06.00_Project_Design\B-4490\Traffic\TrafficControl\TCP\B-4490_TMP_TMP-02F.dgn