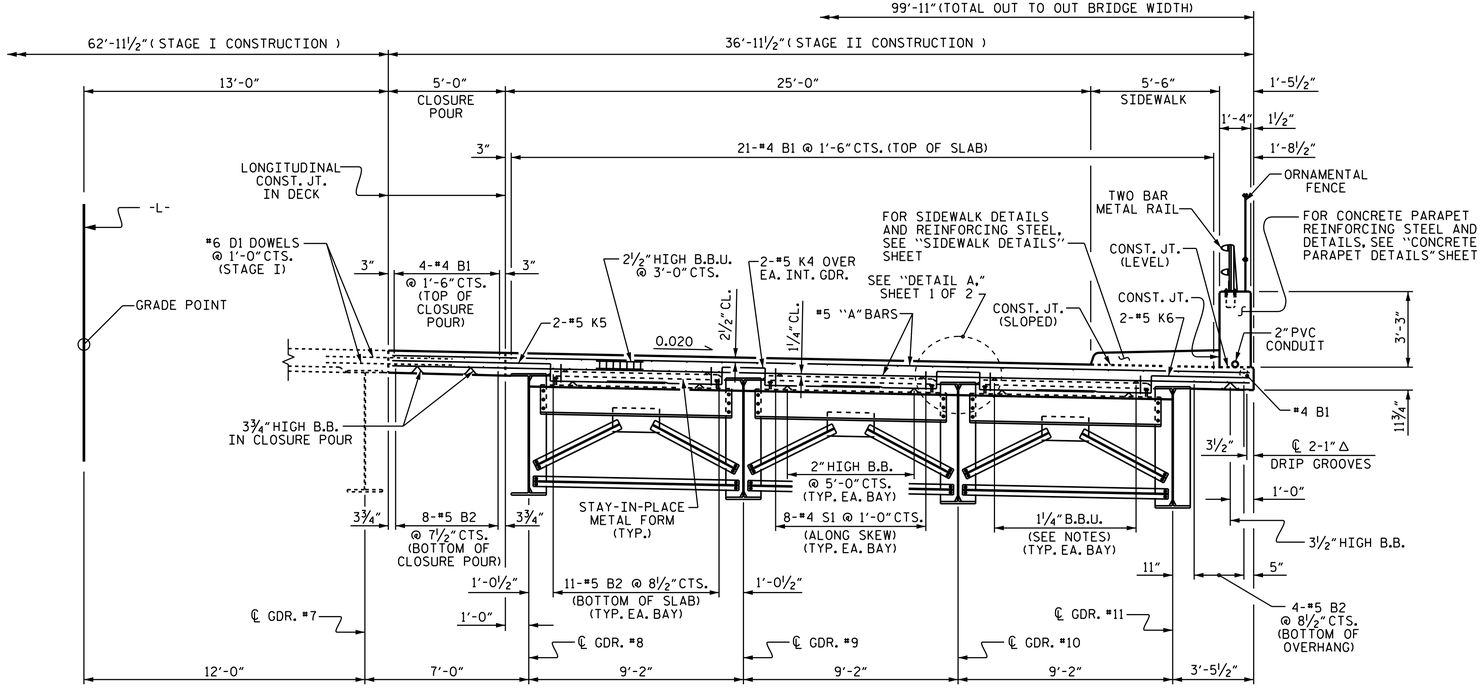

TYPICAL SECTION - STAGE II

(SHOWING END BENT DIAPHRAGMS)

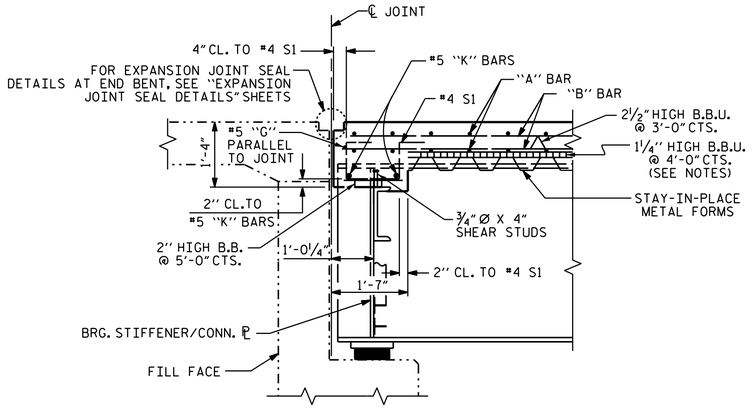

SECTION THRU END BENT

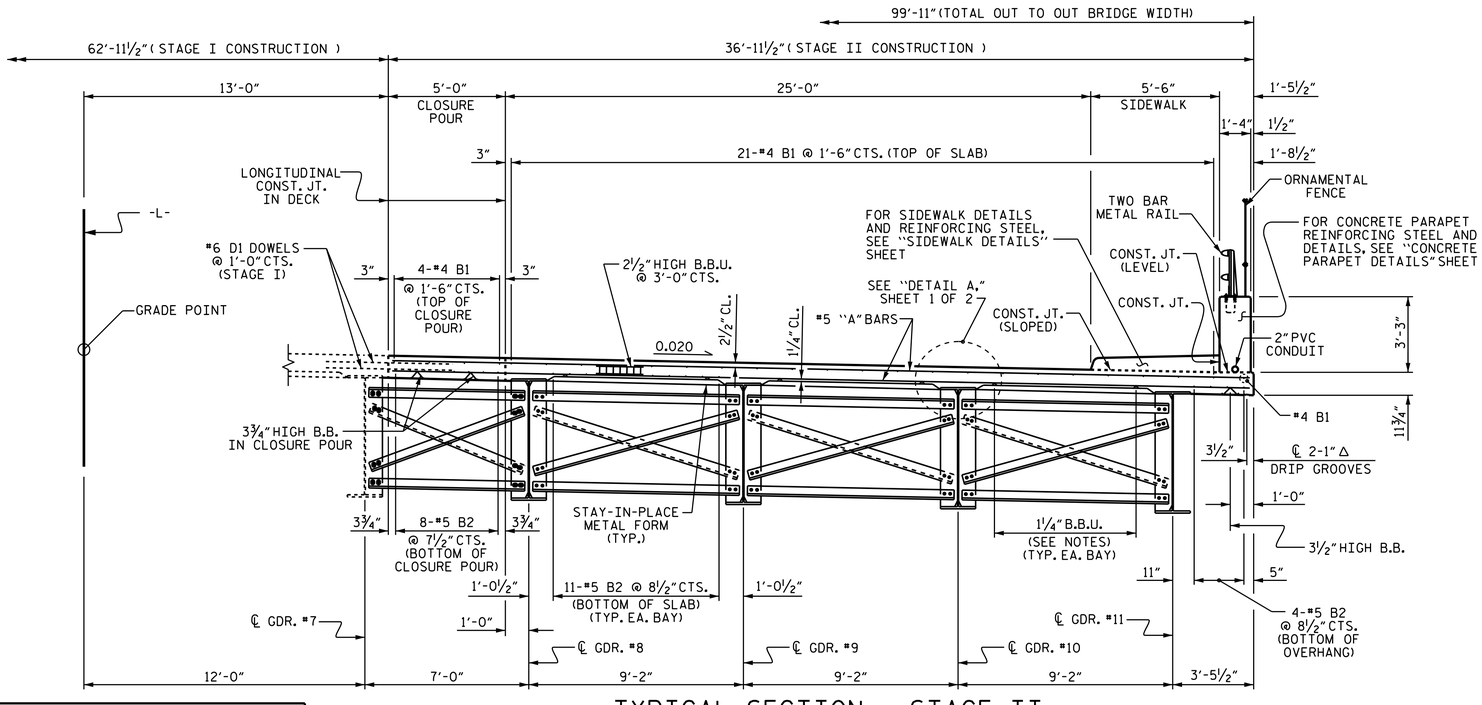

TYPICAL SECTION - STAGE II

(SHOWING INTERMEDIATE DIAPHRAGMS)

PROJECT NO. B-4490

CUMBERLAND COUNTY

STATION: 35+23.40 -L-

SHEET 2 OF 2

NORTH CAROLINA PROFESSIONAL SEAL 29441 ENGINEER KRISTY W. ALFORD

DocuSigned by: F24583893OBF40E...

3/29/2016

STATE OF NORTH CAROLINA
DEPARTMENT OF TRANSPORTATION
RALEIGH

SUPERSTRUCTURE
TYPICAL SECTION
STAGE II

REVISIONS						SHEET NO.
NO.	BY:	DATE:	NO.	BY:	DATE:	S-49
1			3			TOTAL SHEETS
2			4			84

DOCUMENT NOT CONSIDERED FINAL UNLESS ALL SIGNATURES COMPLETED

DRAWN BY :	T.L. AVERETTE	DATE :	12-14
CHECKED BY :	J.P. ADAMS	DATE :	07-15
DESIGN ENGINEER OF RECORD:	T.L. AVERETTE	DATE :	09-15

29-MAR-2016 09:20
R:\Structures\Plans\STR 2\SUPERSTRUCTURE\B4490_SD_TS.dgn
jpadams

STR. #2