PW100
(SEE SHEET UC-7)

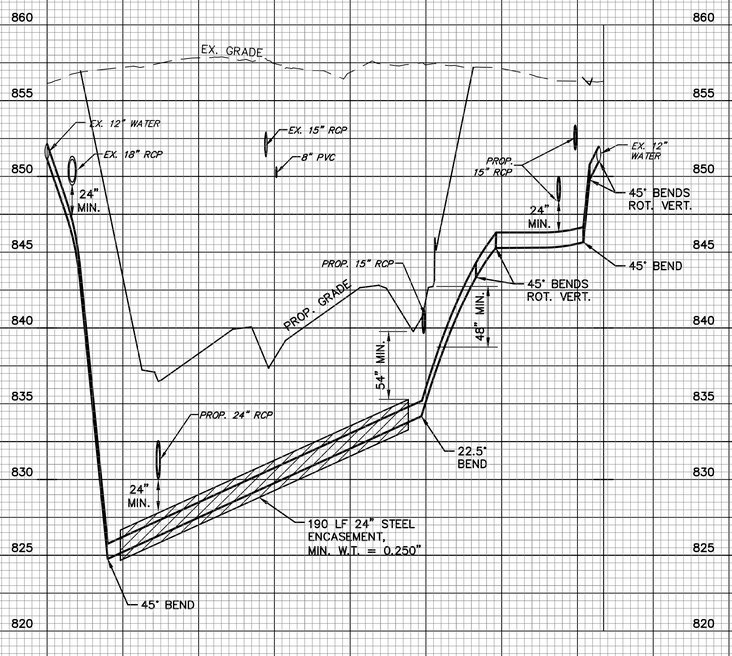

PW200
(SEE SHEET UC-9B)

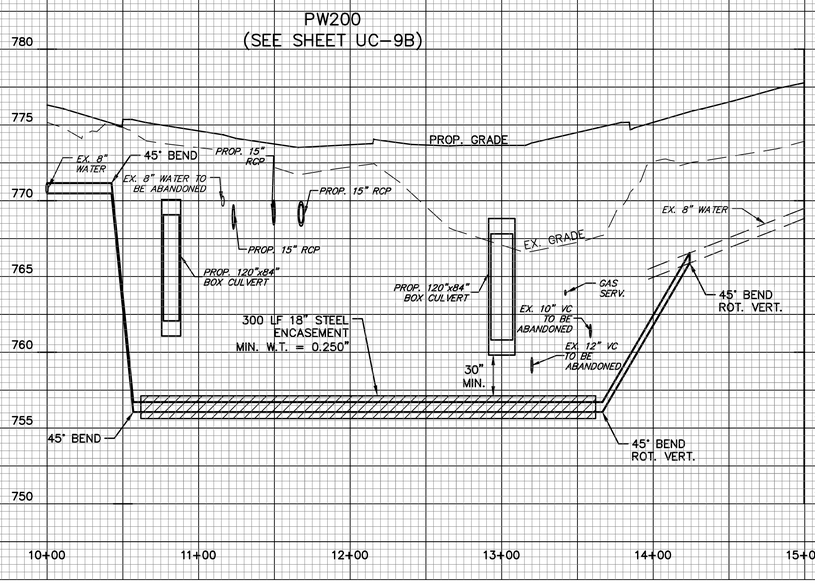

25 0 50
1" = 50' H, 1" = 5' V

PROJECT REFERENCE NO.	SHEET NO.
U-2524D	UC-20
DESIGNED BY: DMP	
DRAWN BY: DMP	
CHECKED BY: DMP	
APPROVED BY:	
REVISED:	

NORTH CAROLINA DEPARTMENT OF TRANSPORTATION

UTILITIES ENGINEERING SEC.
PHONE: (919) 707-6690
FAX: (919) 250-4151

NORTH CAROLINA PROFESSIONAL ENGINEER SEAL 042457 ANDREW P. LARRICK
Designed by: Andrew P. Larrick
11/30/2016

UTILITY CONSTRUCTION PLANS ONLY

UTILITY CONSTRUCTION

DOCUMENT NOT CONSIDERED FINAL UNLESS ALL SIGNATURES COMPLETED

$$$