DocuSign Envelope ID: 7A47FDAB-15FB-4091-80BC-970DCE74C258

| PROJ. REFERENCE NO. | SHEET NO. |
|---|---|
| I-5710 | TMP-21 |

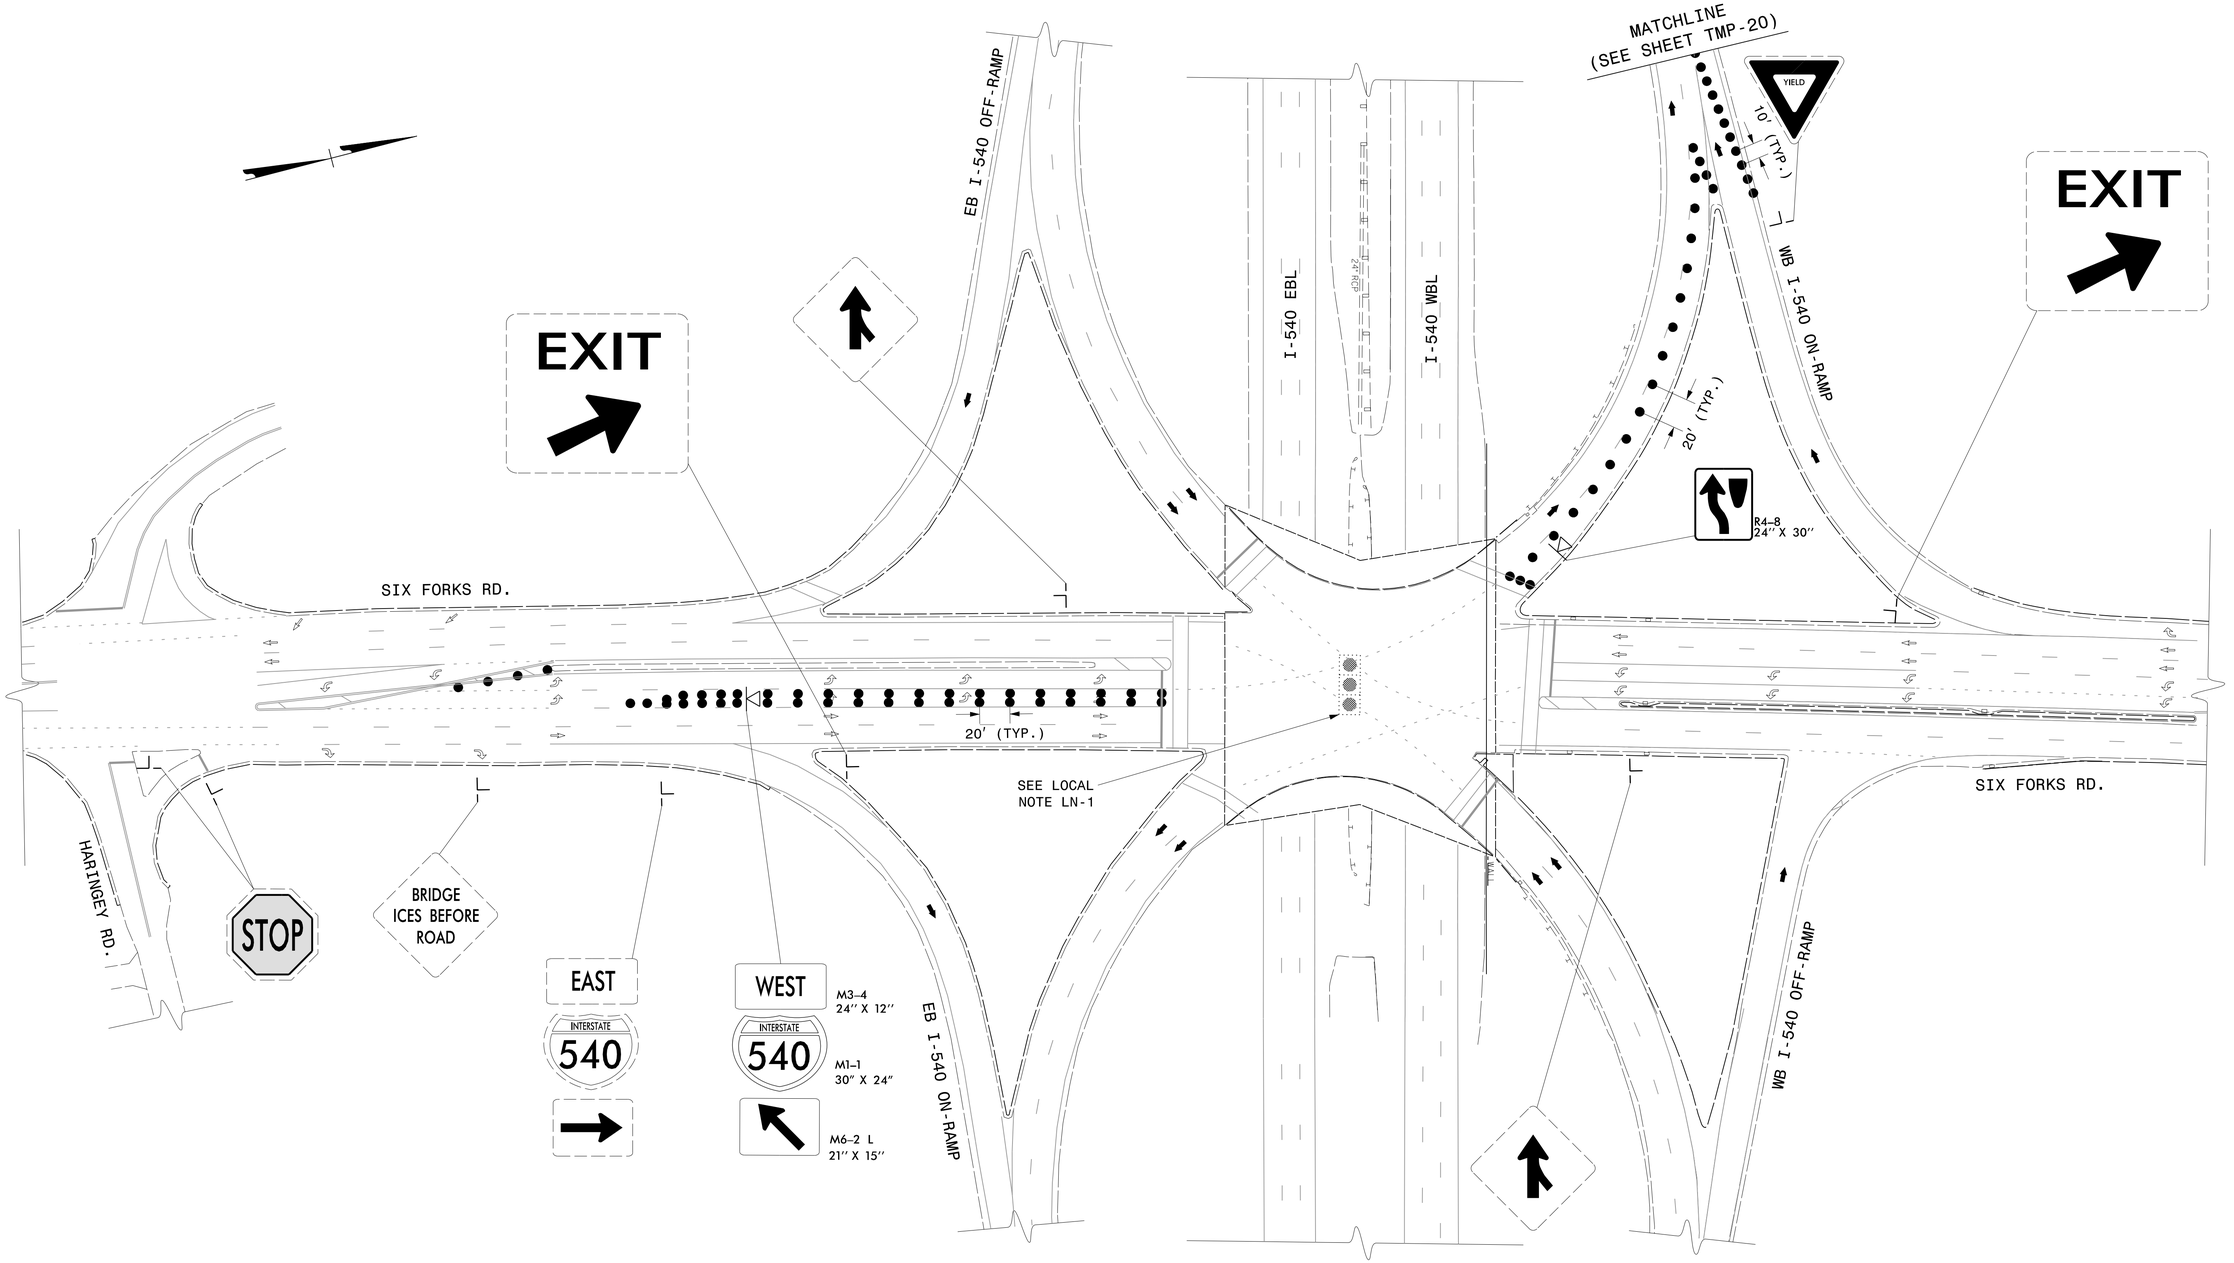


ATKINS
1616 EAST MILLBROOK ROAD, SUITE 310
RALEIGH, NORTH CAROLINA 27609
(919) 876-6888 NCBEES #F-0326

APPROVED: DocuSigned by: J. Todd Brooks BE5B7B60A2A2466...

DATE: 5/24/2016

SEAL

NORTH CAROLINA PROFESSIONAL SEAL 17586 ENGINEER J. TODD BROOKS

DOCUMENT NOT CONSIDERED FINAL UNLESS ALL SIGNATURES COMPLETED

DIVISION OF HIGHWAYS · STATE OF NORTH CAROLINA · DEPARTMENT OF TRANSPORTATION · WORK ZONE TRAFFIC CONTROL

# SIX FORKS ROAD
## –RB3– WESTBOUND ON–RAMP RIGHT LANE CLOSURE

24-MAY-2016 16:59
U:\Transportation\Roadway\NCDOT\I-540 Ramp Metering\Traffic\TrafficControl\TCP\I-5710_TC_TCP_2i.dgn
WILE2054 AT DJS30019