DocuSign Envelope ID: B62D37C2-4A6E-4555-B519-36C2C2182E16

PROJECT REFERENCE NO.	SHEET NO.
I-5710	ITS-20

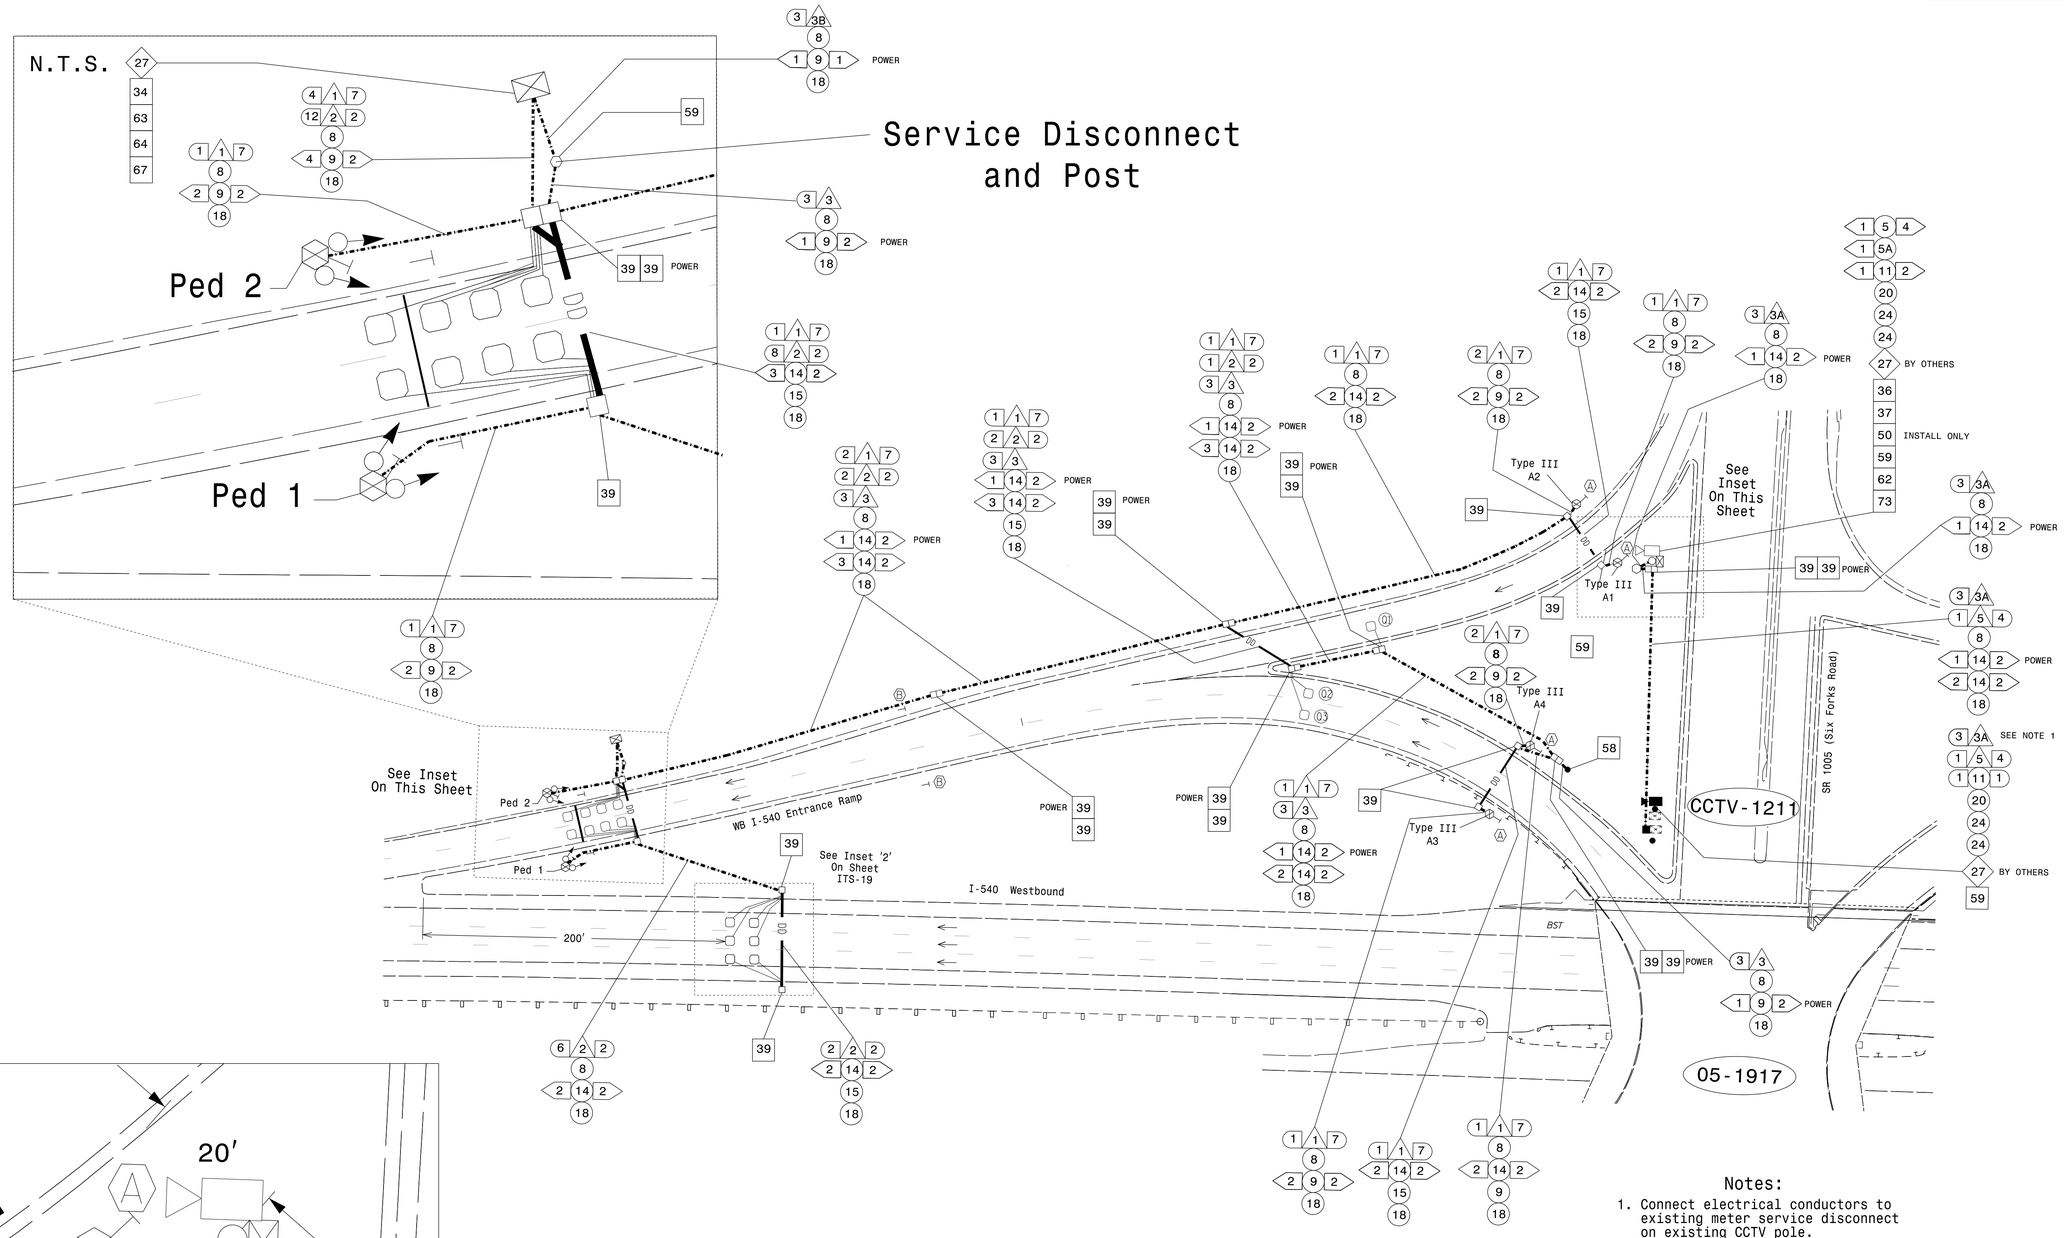

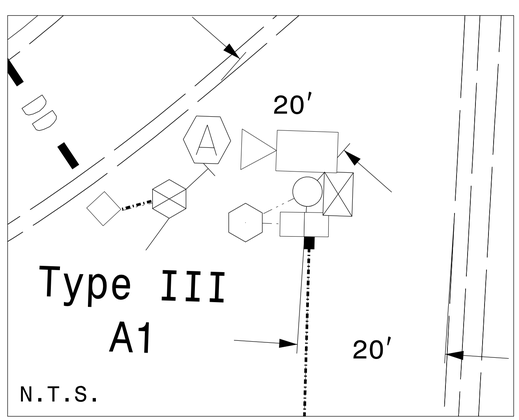

Notes:

1. Connect electrical conductors to existing meter service disconnect on existing CCTV pole.

ITS Plan

DOCUMENT NOT CONSIDERED FINAL UNLESS ALL SIGNATURES COMPLETED

Prepared for the Offices of:

750 N. Greenfield Pkwy., Garner, NC 27529

I-540 at WB Entrance Ramp
SR 1005 (Six Forks Road)

Division 5 Wake County Raleigh

PLAN DATE:	June 2016	REVIEWED BY:	H A BADGETT
PREPARED BY:	J O ENSLEY	REVIEWED BY:	J T BROOKS

REVISIONS	INIT.	DATE

SEAL

NORTH CAROLINA PROFESSIONAL SEAL 019962 ENGINEER HENRY ALFRED BADGETT

DocuSigned by: 6/27/2016

DATE

CADD Filename: ITS-20 I5710_TMS_PSH20

0 50
1"=50'

ATKINS 5200 77 CENTER DR, SUITE 500 CHARLOTTE, NC 28217 704.665.4411 NCBEES #F-0326

27-JUN-2016 15:55
O:\Transportation\Roadway\NCDOT\I-540 Ramp Metering\Traffic\ITS\ITS-20 I5710_TMS_PSH20 six forks ITS.dgn
WILE2054 AT DUS300019