DocuSign Envelope ID: 100A76BE-D9A3-41D0-A62A-D45975222445

PROJ. REFERENCE NO.	SHEET NO.
R-2915C	TMP-8

Ⓐ

R11-2
48'' x 30''

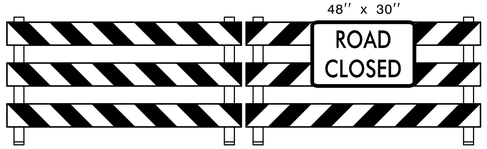

TYPE III BARRICADE(S)

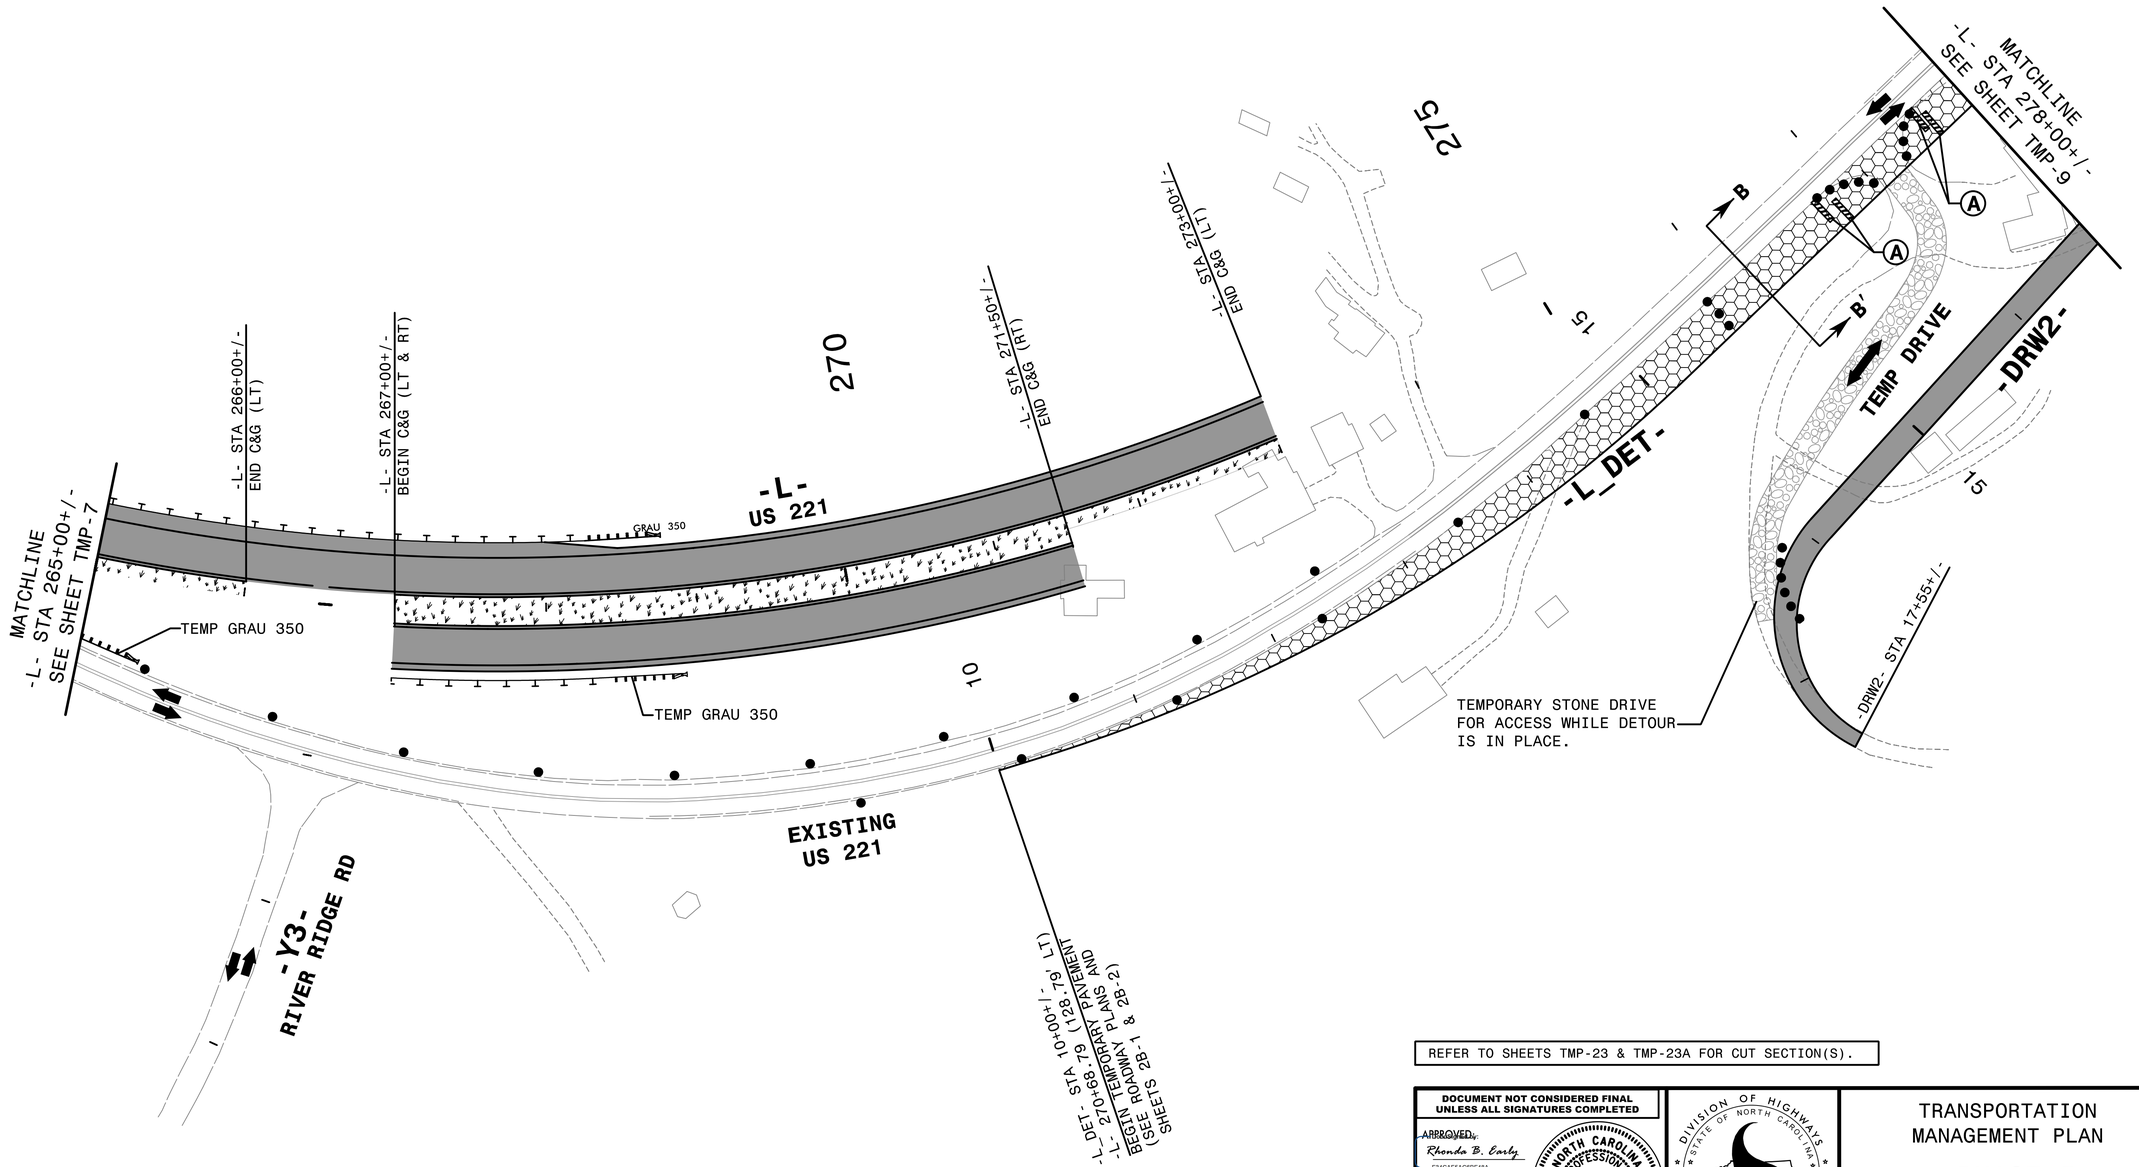

TEMPORARY STONE DRIVE
FOR ACCESS WHILE DETOUR
IS IN PLACE.

REFER TO SHEETS TMP-23 & TMP-23A FOR CUT SECTION(S).

DOCUMENT NOT CONSIDERED FINAL
UNLESS ALL SIGNATURES COMPLETED

APPROVED:
Rhonda B. Early
F34CAF5AC6BF48A...
DATE:
7/2/2016

NORTH CAROLINA PROFESSIONAL SEAL 023521 ENGINEER RHONDA B. EARLY SEAL

HNTB
HNTB NORTH CAROLINA, P.C.
343 E. Six Forks Road, Suite 200
Raleigh, North Carolina 27609
NC License No: C-1554

DIVISION OF HIGHWAYS
STATE OF NORTH CAROLINA
DEPARTMENT OF TRANSPORTATION
WORK ZONE TRAFFIC CONTROL

TRANSPORTATION MANAGEMENT PLAN

PHASE I DETAIL

3:03:46 PM
...\TCP_R2915C_tc_PID02.dgn
$$$$USERNAME$$$$