DocuSign Envelope ID: 537D2990-CD11-4AB5-9312-8F03B5FEF675

PROJ. REFERENCE NO.	SHEET NO.
R-2915C	TMP-47

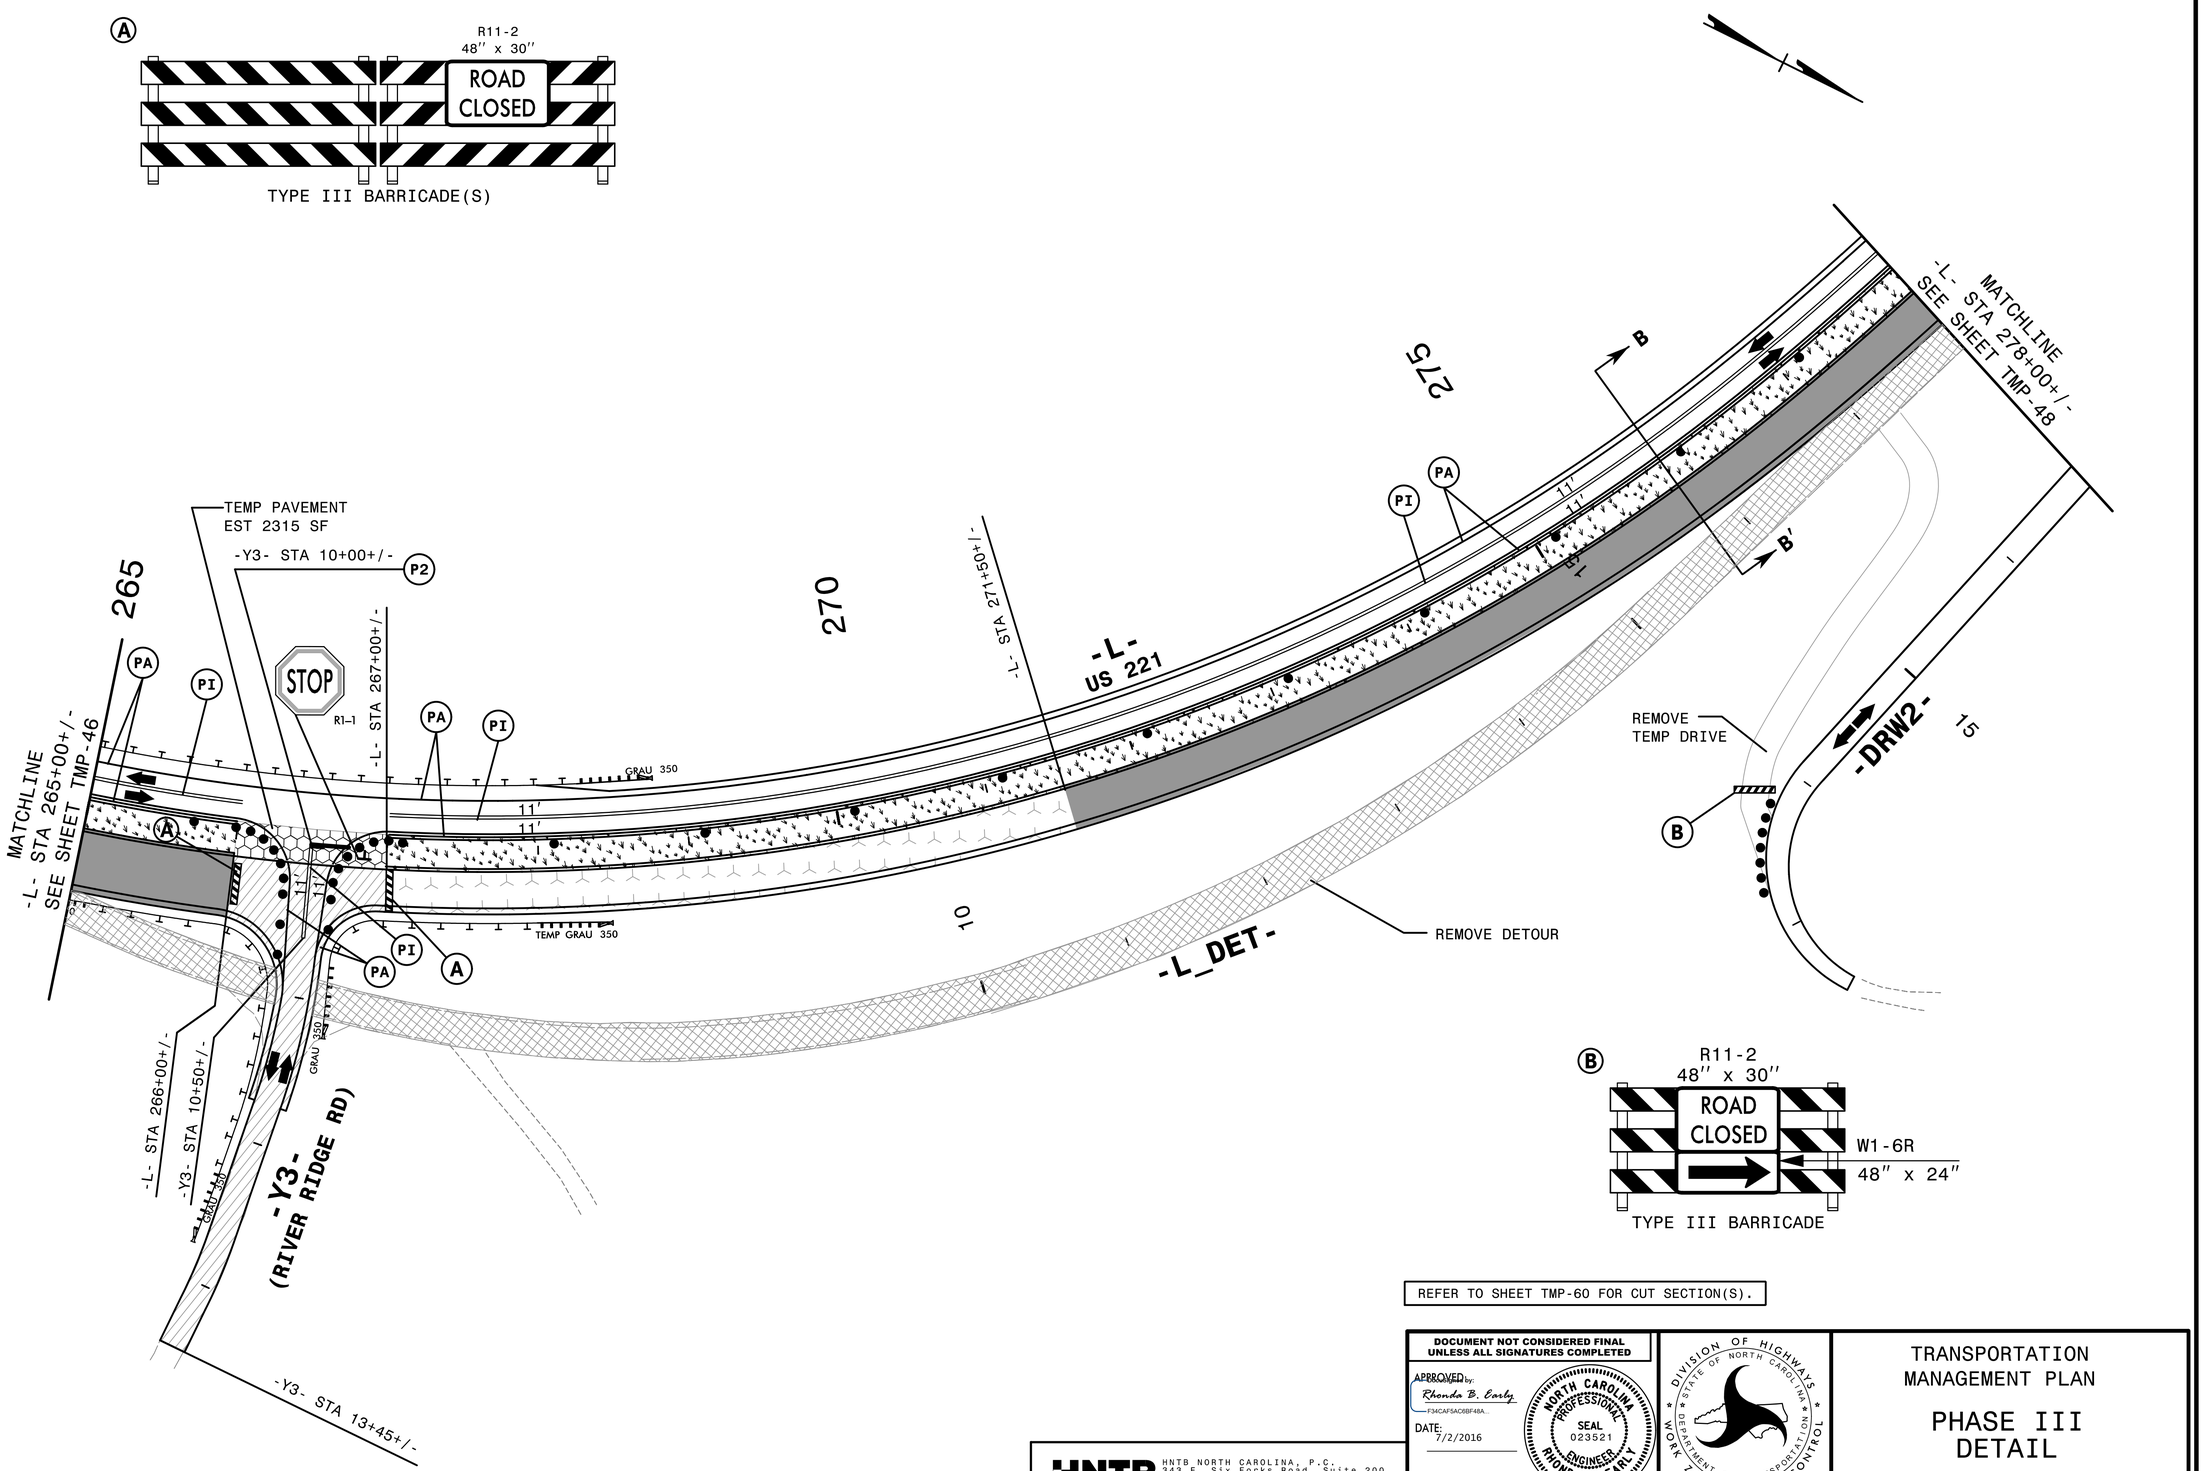

REFER TO SHEET TMP-60 FOR CUT SECTION(S).

DOCUMENT NOT CONSIDERED FINAL UNLESS ALL SIGNATURES COMPLETED

APPROVED by:
Rhonda B. Early
F34CAF5AC6BF48A...

DATE: 7/2/2016

NORTH CAROLINA PROFESSIONAL SEAL 023521 ENGINEER RHONDA B. EARLY SEAL

HNTB NORTH CAROLINA, P.C.
343 E. Six Forks Road, Suite 200
Raleigh, North Carolina 27609
NC License No: C-1554

DIVISION OF HIGHWAYS
STATE OF NORTH CAROLINA
DEPARTMENT OF TRANSPORTATION
WORK ZONE TRAFFIC CONTROL

TRANSPORTATION MANAGEMENT PLAN

PHASE III DETAIL

3:27:49 PM
...\TCP\R2915C_tc_P3002.dgn
$$$$USERNAME$$$$