DocuSign Envelope ID: 537D2990-CD11-4AB5-9312-8F03B5FEF675

| PROJ. REFERENCE NO. | SHEET NO. |
|---|---|
| R-2915C | TMP-49 |

Ⓐ R11-2 48″ x 30″ ROAD CLOSED
TYPE III BARRICADE(S)

Ⓘ R11-2 48″ x 30″ ROAD CLOSED
M4-10R 48″ x 18″ DETOUR
TYPE III BARRICADE

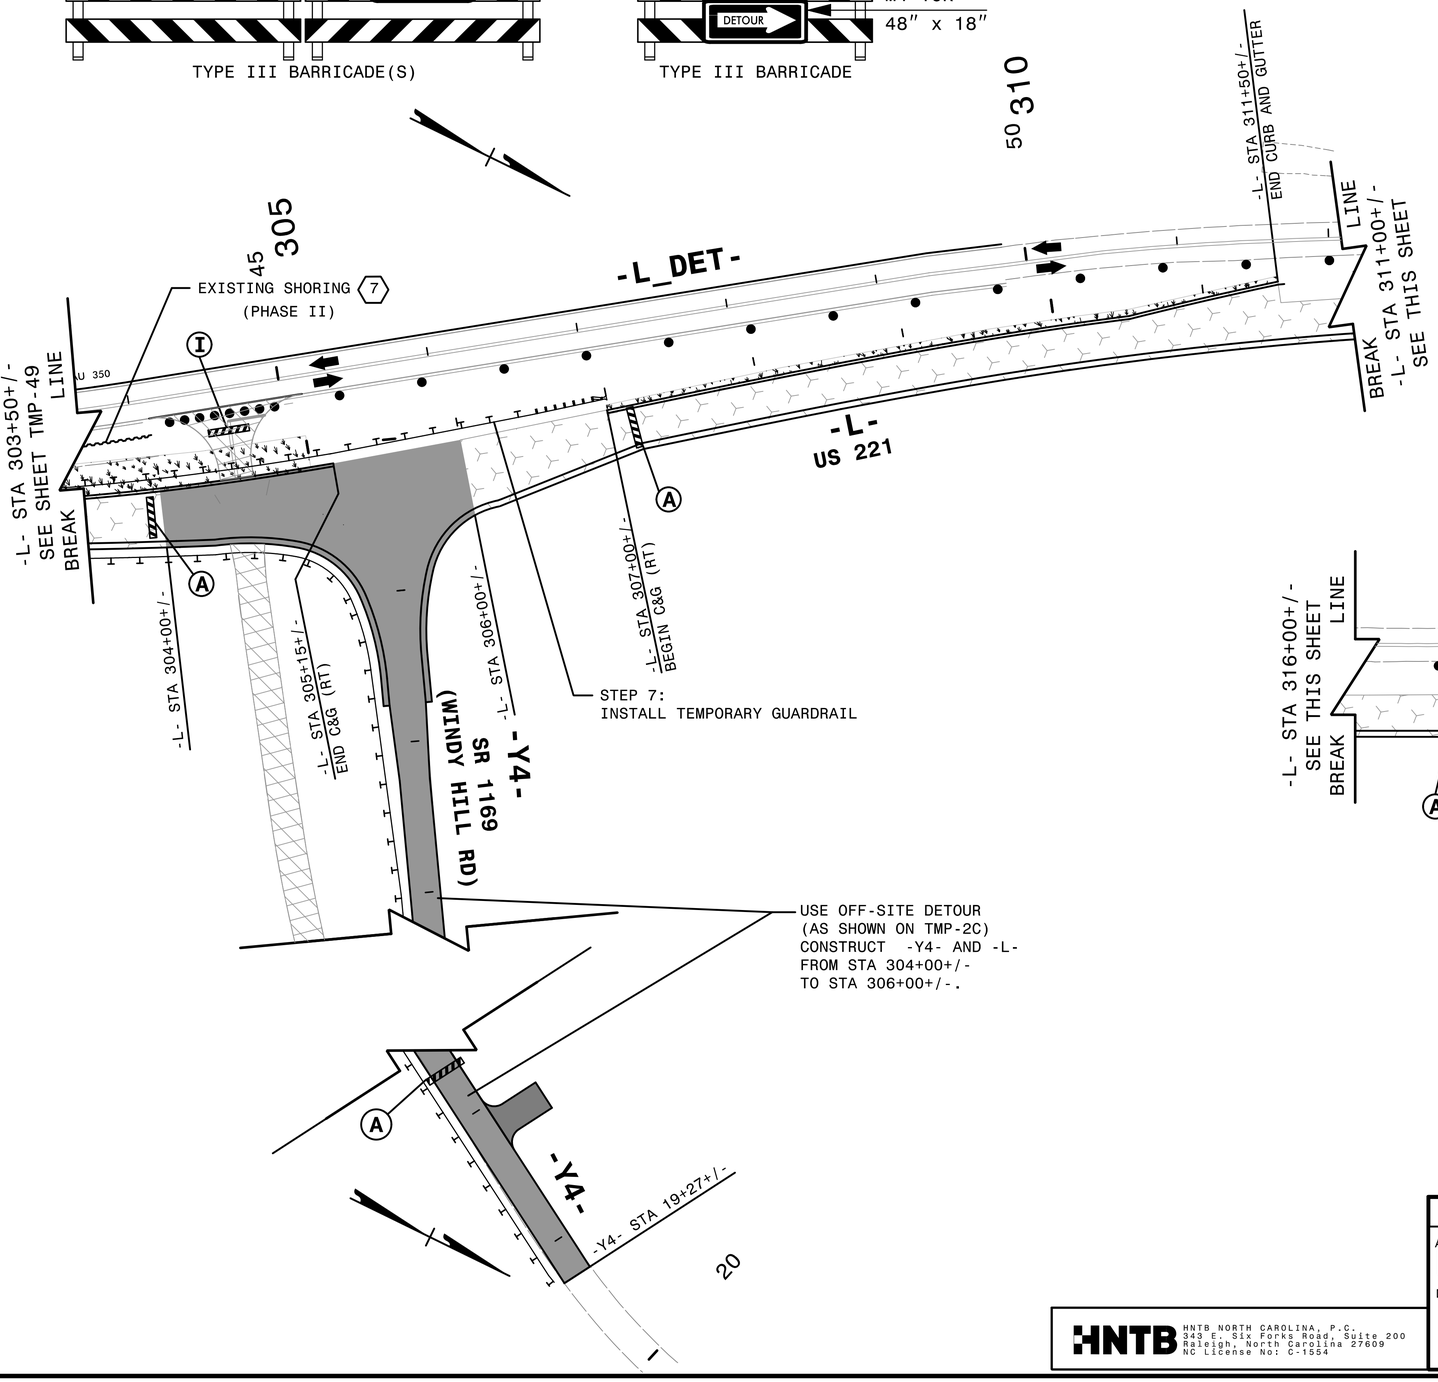


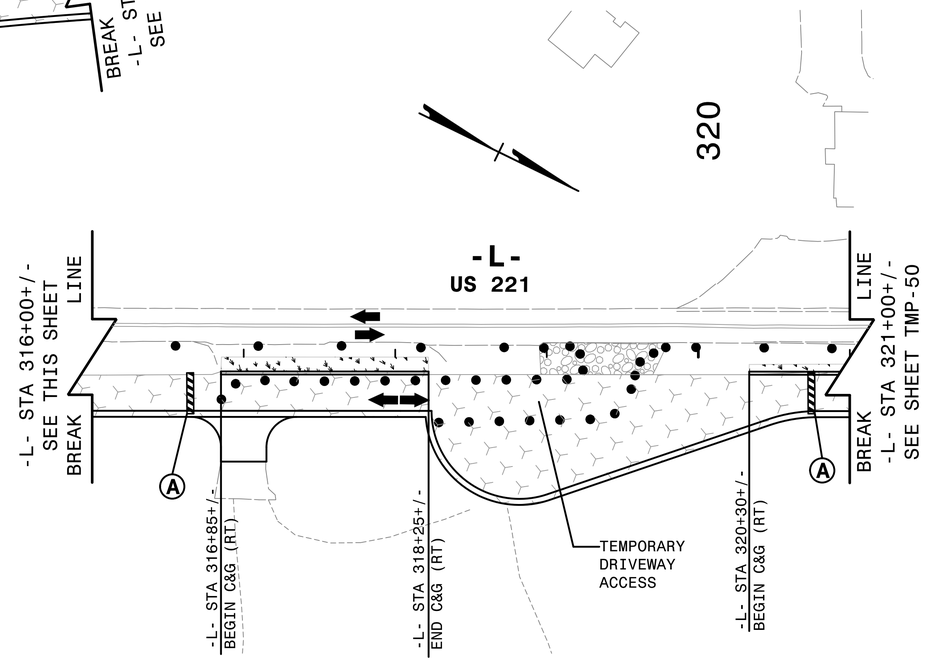


3:28:17 PM
X:\TCP\R2915C_tc_P3005.dgn
$$$$USERNAME$$$$

HNTB
HNTB NORTH CAROLINA, P.C.
343 E. Six Forks Road, Suite 200
Raleigh, North Carolina 27609
NC License No: C-1554

DOCUMENT NOT CONSIDERED FINAL UNLESS ALL SIGNATURES COMPLETED

APPROVED: Completed by: Rhonda B. Early
F34CAF5AC6BF48A...
DATE: 7/2/2016

NORTH CAROLINA PROFESSIONAL SEAL 023521 ENGINEER RHONDA B. EARLY SEAL

DIVISION OF HIGHWAYS
STATE OF NORTH CAROLINA
DEPARTMENT OF TRANSPORTATION
WORK ZONE TRAFFIC CONTROL

# TRANSPORTATION MANAGEMENT PLAN

## PHASE III DETAIL