8/17/99

REVISIONS

ENVIRONMENTALLY SENSITIVE AREA
SEE PROJECT SPECIAL PROVISIONS

NOTE:
PLACE TEMPORARY ROCK SEDIMENT DAMS TYPE – B AND TEMPORARY ROCK SILT CHECKS TYPE – A AT DRAINAGE OUTLETS.

DETAIL AM
PIPE OUTLET CHANNEL
(Not to Scale)

Length = 8.0 Ft.
d = 2.0 Ft.

–L– STA. 266+07 LT

DETAIL C
FALSE SUMP
(Not to Scale)

–Y3– STA. 11+36 LT
–L– STA. 272+85 LT

DETAIL A
FALSE SUMP
(Not to Scale)

–L– STA. 268+85 RT
–L– STA. 272+86 RT

DETAIL D
STANDARD BASE DITCH
(Not to Scale)

Min. D = 1.0 Ft.
Max. d = 2.0 Ft.
B = 2.0 Ft.
*When B is < 6.0'
Type of Liner = Class 'I' Rip-Rap

–L– STA. 272+50 LT

DETAIL E
SPECIAL CUT DITCH
(Not to Scale)

Min. D = 1.0 Ft.

FROM –Y3– STA. 11+50 TO STA. 12+00 LT

HNTB
HNTB NORTH CAROLINA, P.C.
343 E. Six Forks Road, Suite 200
Raleigh, North Carolina 27609
NC License No: C-1554

PROJECT REFERENCE NO.	SHEET NO.
R-2915C	EC-05/CONST.05
R/W SHEET NO.	
ROADWAY DESIGN ENGINEER	HYDRAULICS ENGINEER

CLEARING AND GRUBBING
EROSION CONTROL FOR
CONSTRUCTION SHEET 05

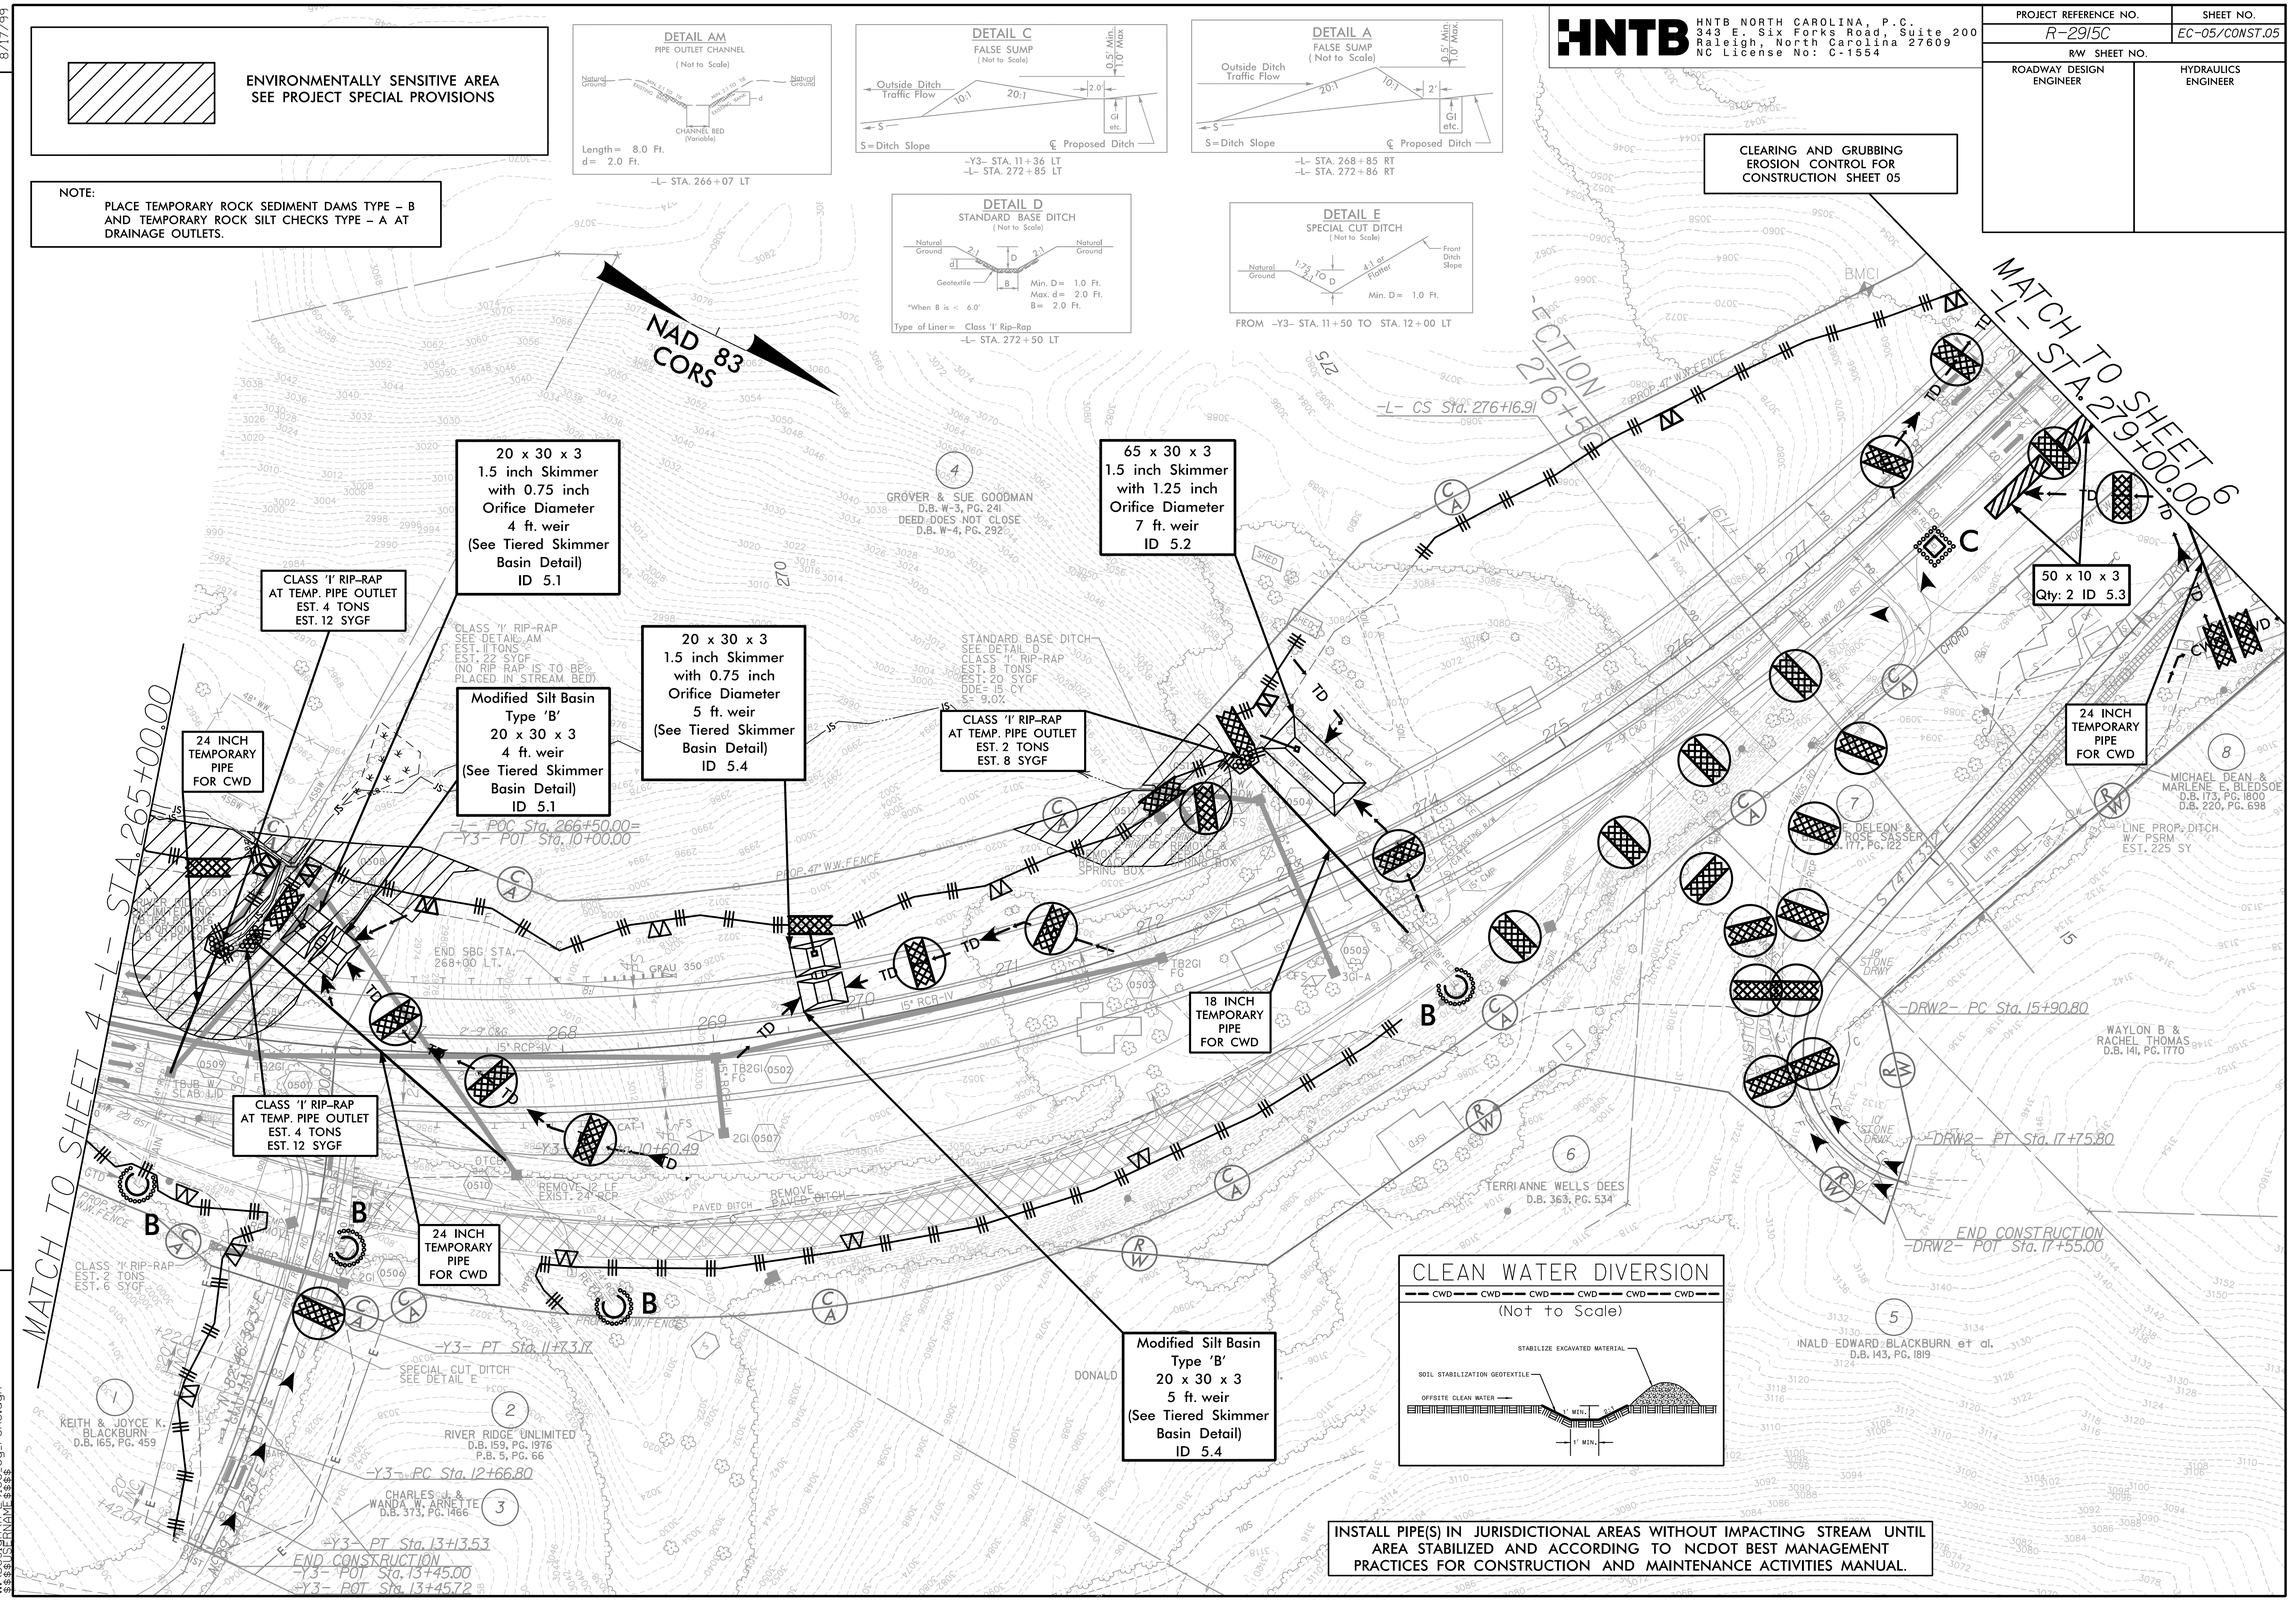

CLEAN WATER DIVERSION
(Not to Scale)

INSTALL PIPE(S) IN JURISDICTIONAL AREAS WITHOUT IMPACTING STREAM UNTIL AREA STABILIZED AND ACCORDING TO NCDOT BEST MANAGEMENT PRACTICES FOR CONSTRUCTION AND MAINTENANCE ACTIVITIES MANUAL.

9:27:18 AM
R-2915C_cg_PSH5.dgn
$$$$USERNAME$$$$