PROJECT REFERENCE NO.	SHEET NO.
R-2915C	UO-6

UTILITIES BY OTHERS

NOTE:
ALL PROPOSED UTILITY WORK SHOWN ON THIS SHEET WILL BE DONE BY OTHERS

Existing buried phone lines will be abandoned and attached BREMC poles

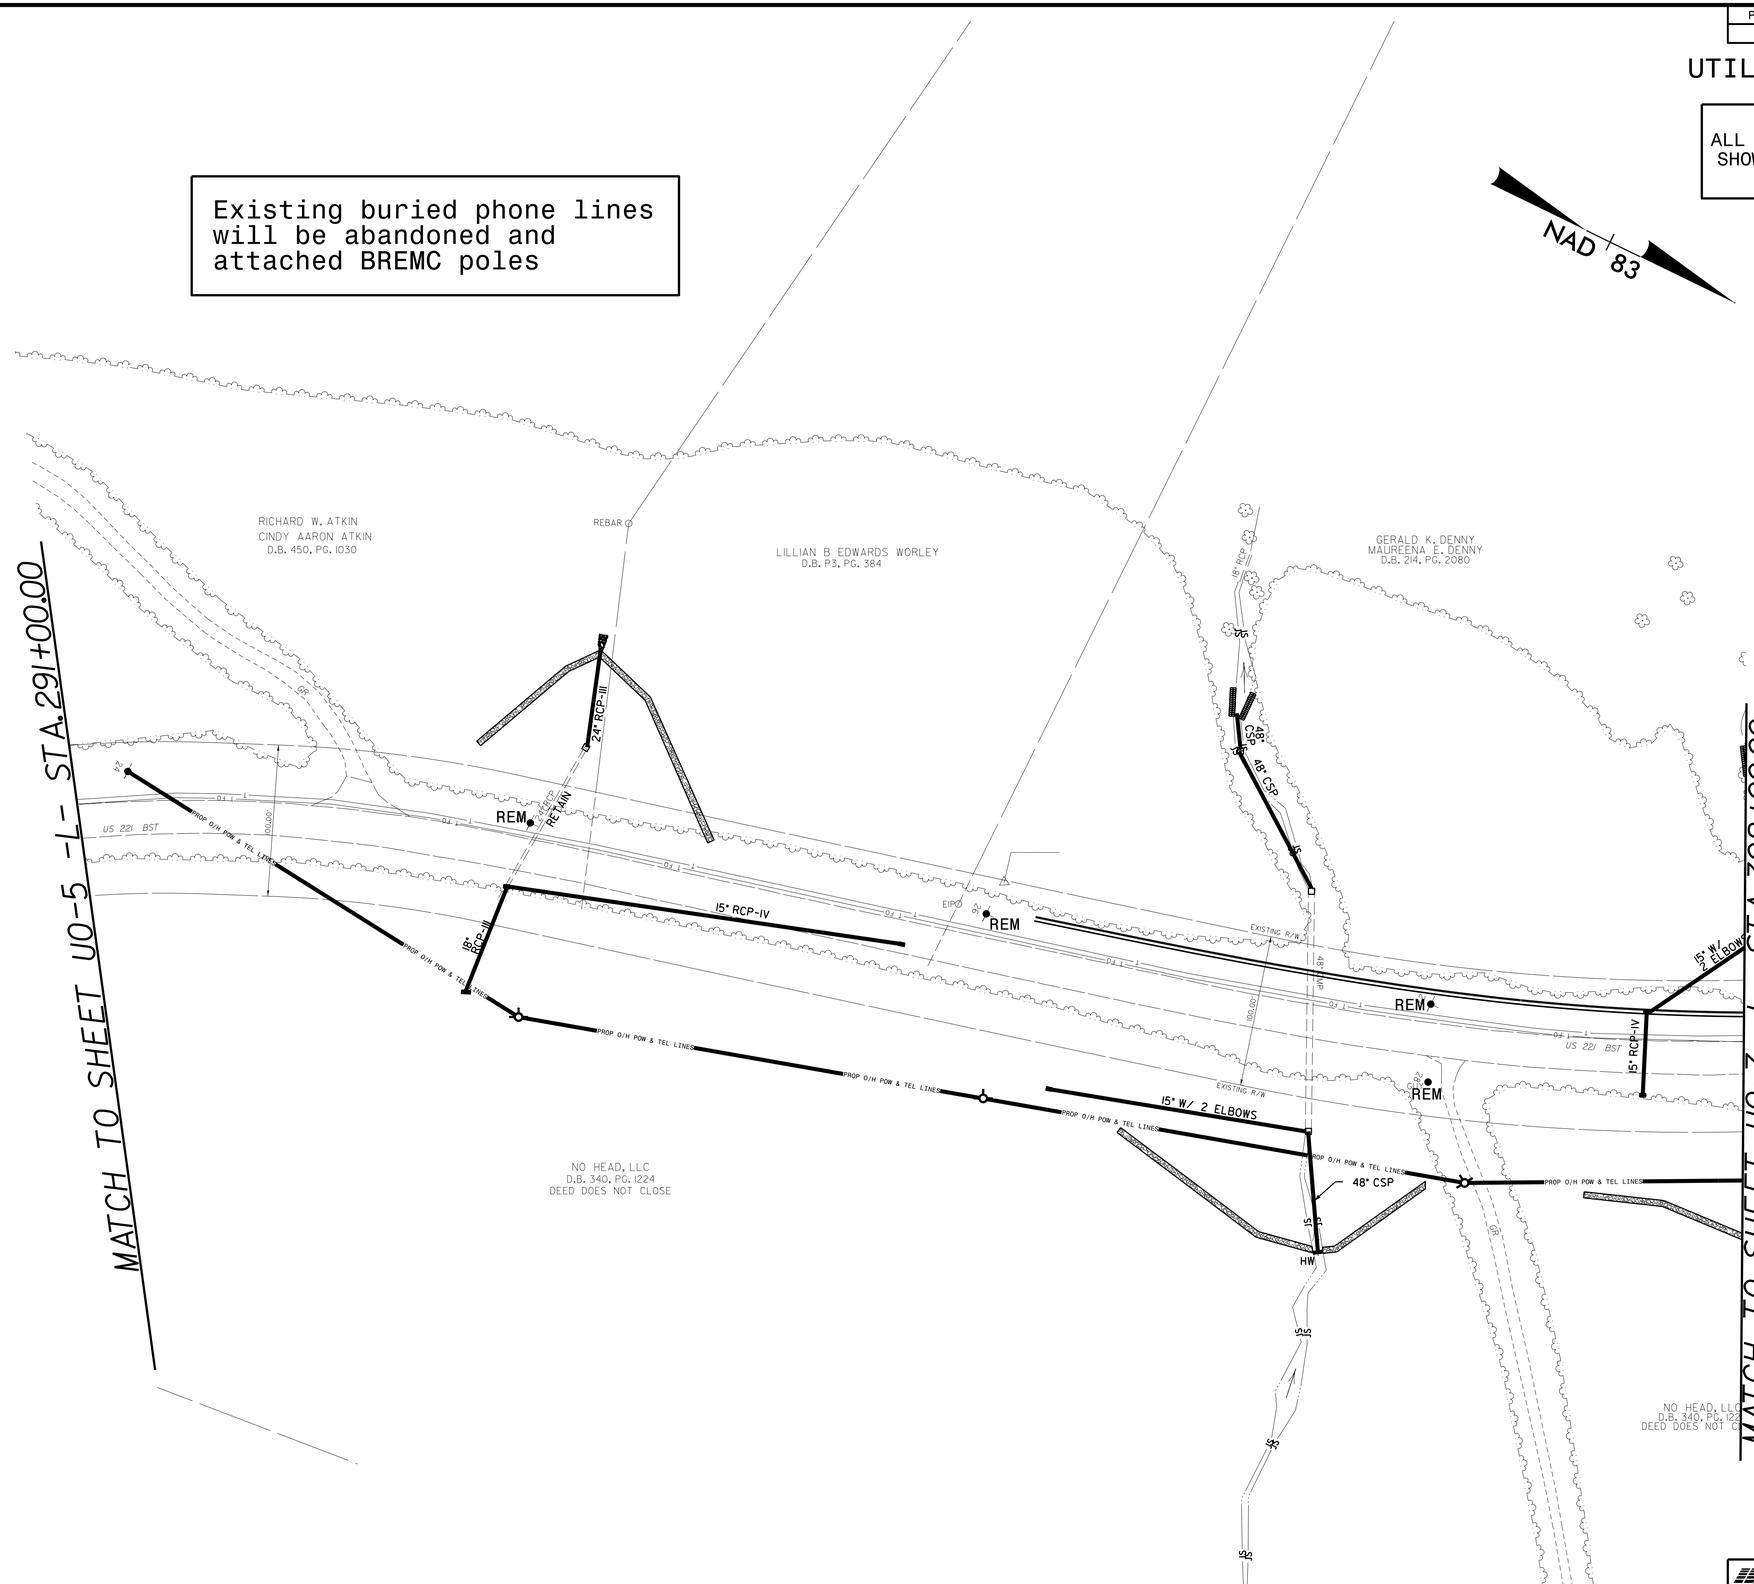

MA Engineering CONSULTANTS, INC.
598 E. Chatham Street, Suite 137
Cary, N. C. 27511

5/14/99
N:\082\R-2915C\Utilities\Rdy_Ut\Proj\R2915C_ut_rdy8_U06_psh.dgn 7/5/2016 4:29:31 PM