PROJECT REFERENCE NO.	SHEET NO.
U-3440	UC-4

DESIGNED BY: JDM
DRAWN BY: RCC
CHECKED BY:
APPROVED BY:
REVISED:

NORTH CAROLINA DEPARTMENT OF TRANSPORTATION
UTILITIES ENGINEERING SEC.
PHONE: (919)707-6690
FAX: (919)250-4151

NORTH CAROLINA PROFESSIONAL SEAL DocuSigned by: Jeffery D. Moody ENGINEER JEFFERY D. MOODY 6/29/2016
UTILITY CONSTRUCTION PLANS ONLY

DOCUMENT NOT CONSIDERED FINAL UNLESS ALL SIGNATURES COMPLETED

alley, williams, carmen, & king, inc.
CONSULTING ENGINEERS
FIRM LICENSE No. F-0203
120 SOUTH MAIN STREET KANNAPOLIS, NC 28082
P.O. BOX 1248 704/938-1515
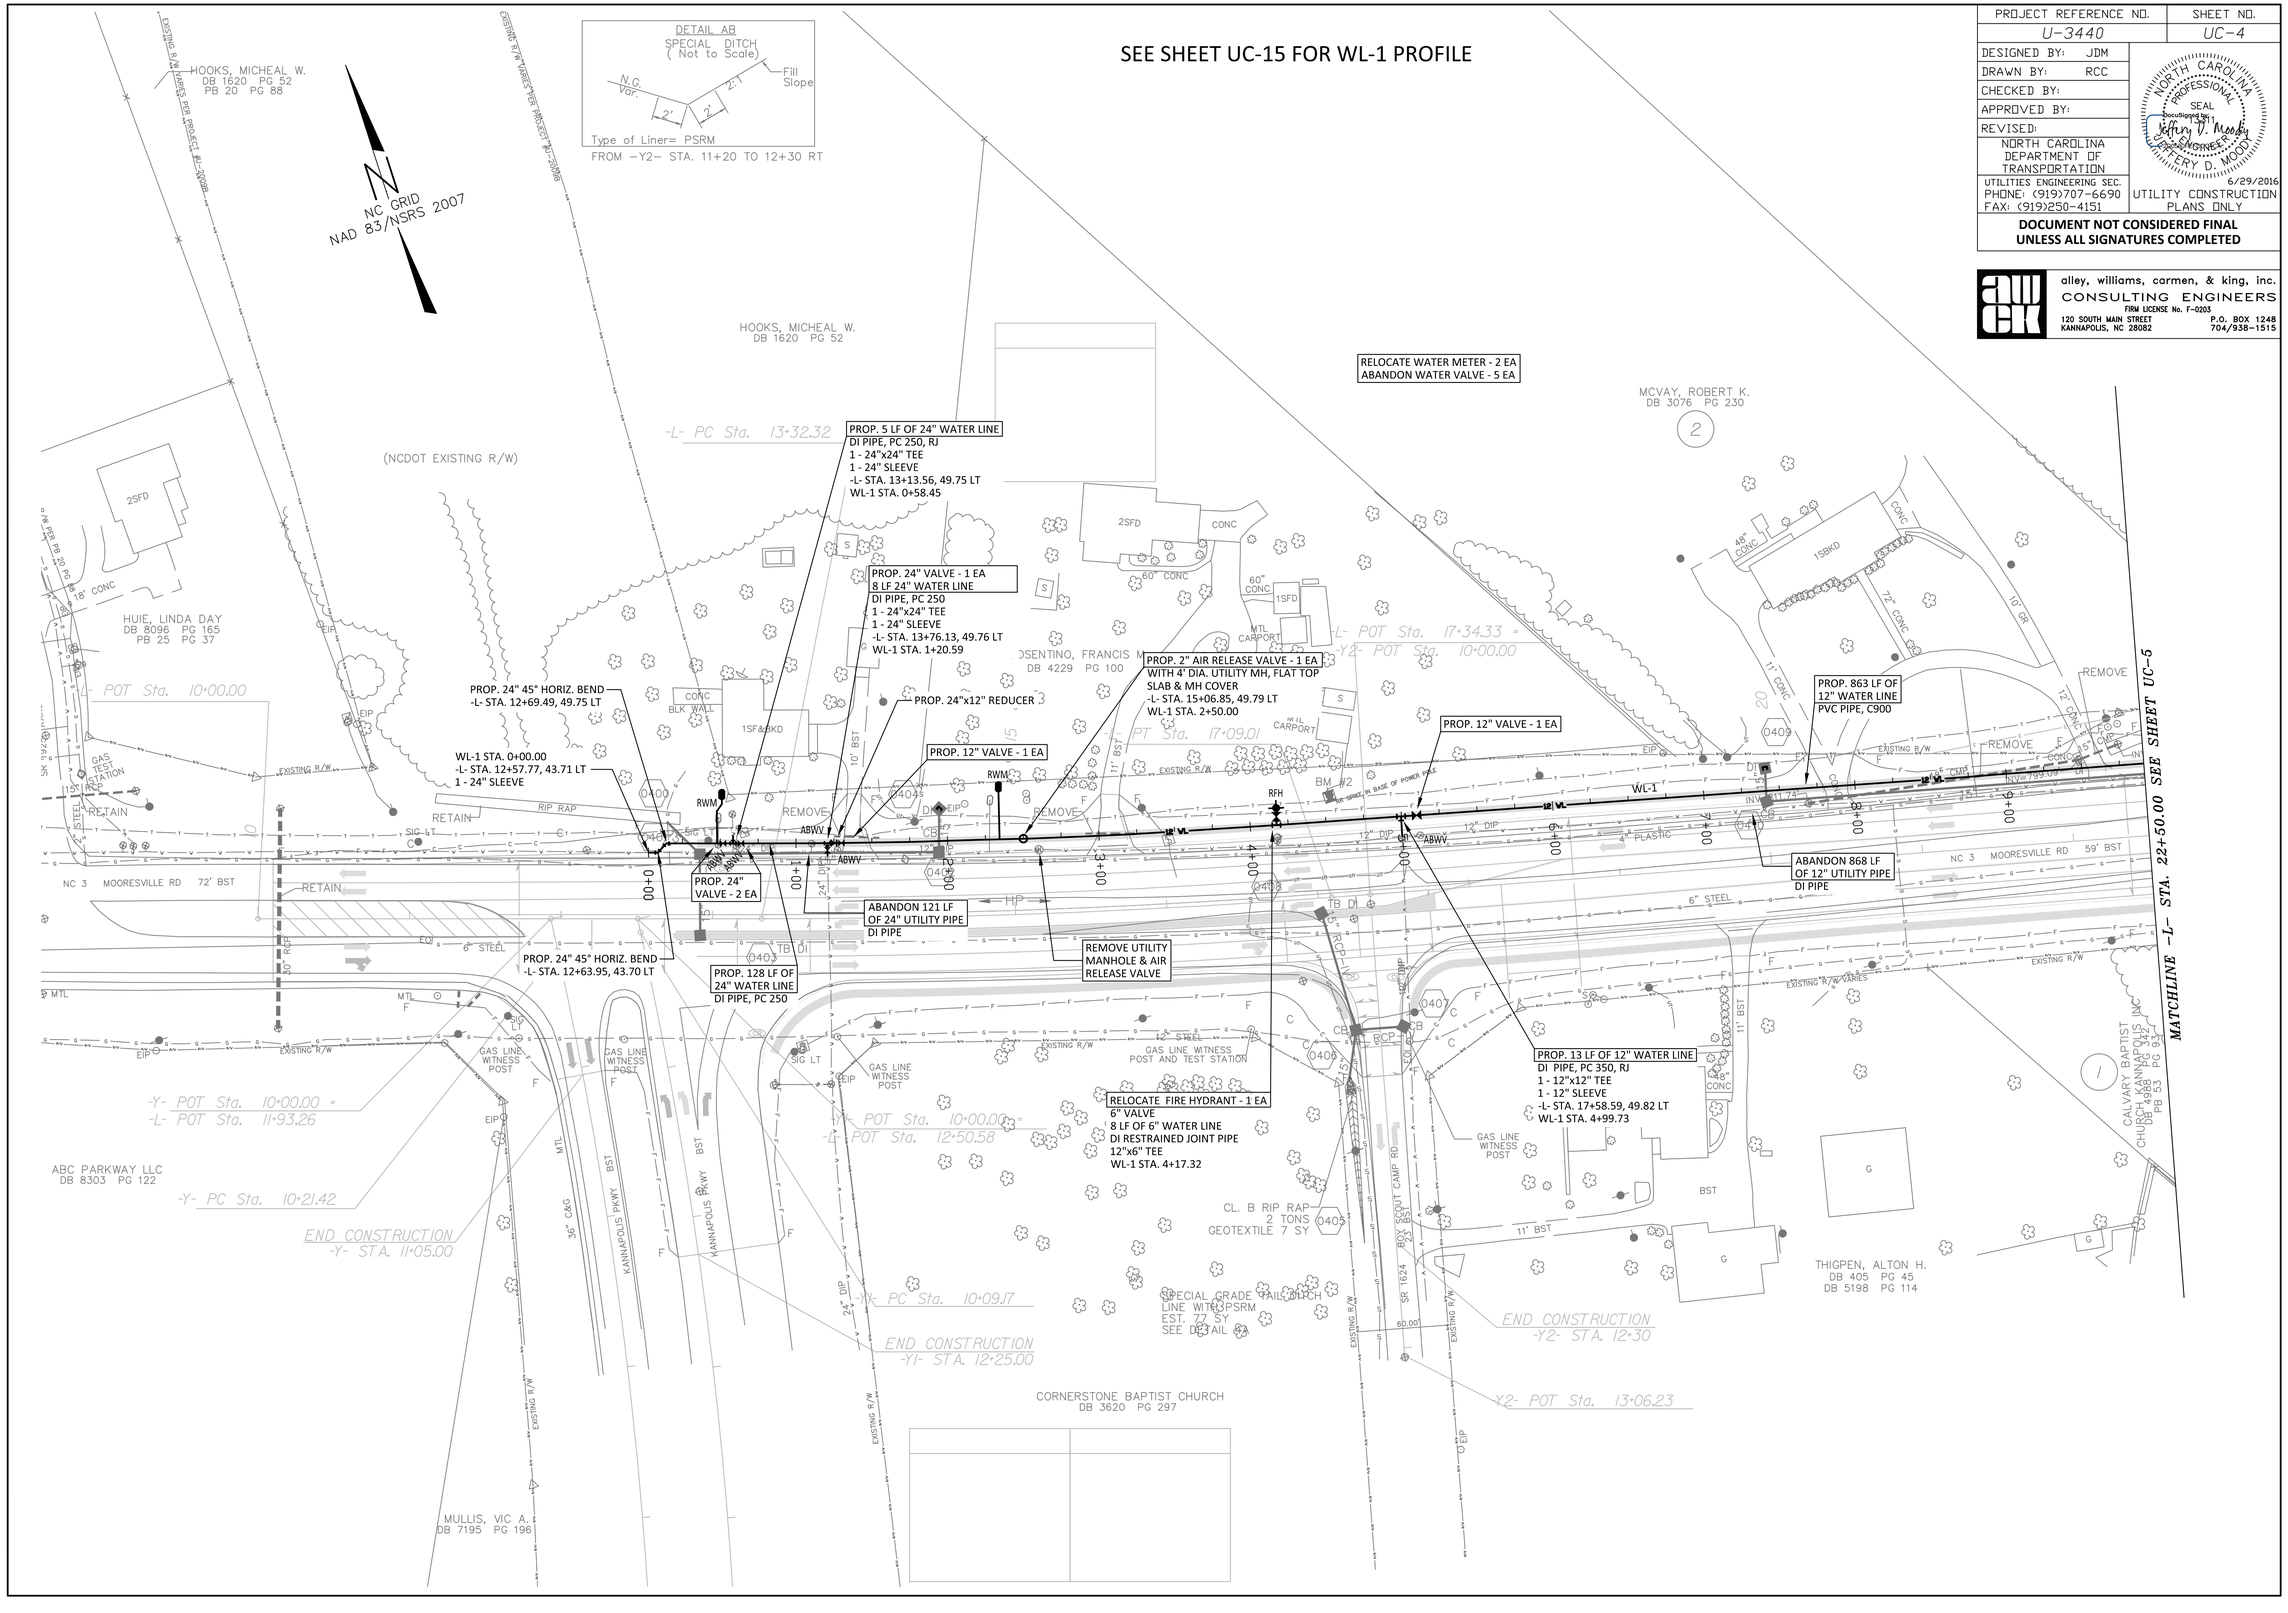
SEE SHEET UC-15 FOR WL-1 PROFILE