PROJECT REFERENCE NO.	SHEET NO.
U-3440	UC-19

DESIGNED BY: JDM
DRAWN BY: RCC
CHECKED BY:
APPROVED BY:
REVISED:

NORTH CAROLINA DEPARTMENT OF TRANSPORTATION
UTILITIES ENGINEERING SEC.
PHONE: (919)707-6690
FAX: (919)250-4151

NORTH CAROLINA PROFESSIONAL SEAL ENGINEER JERRY D. MOOD
6/29/2016
UTILITY CONSTRUCTION PLANS ONLY

DOCUMENT NOT CONSIDERED FINAL UNLESS ALL SIGNATURES COMPLETED

alley, williams, carmen, & king, inc.
CONSULTING ENGINEERS
FIRM LICENSE No. F-0203
120 SOUTH MAIN STREET
KANNAPOLIS, NC 28082
P.O. BOX 1248
704/938-1515

WATER LINE PROFILE
12" WL-1
WL-1 STA. 50+50 to 64+00

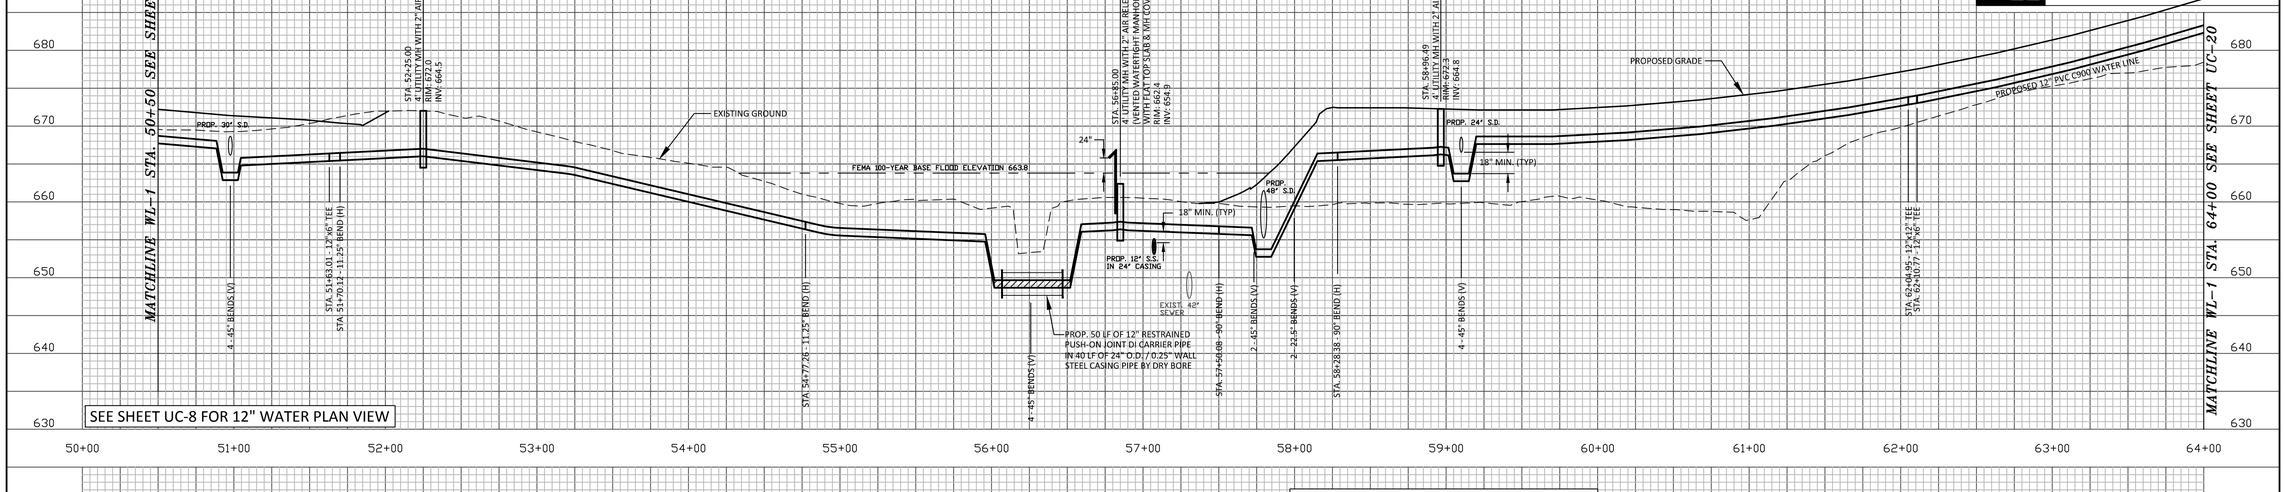

SEE SHEET UC-8 FOR 12" WATER PLAN VIEW

WATER LINE PROFILE
12" WL-6
WL-6 STA. 0+00 to 0+52

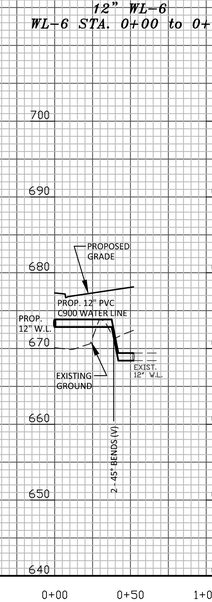

SEE SHEET UC-8 FOR 12" SEWER PLAN VIEW

SANITARY SEWER PROFILE
12" SEWER LINE B1 - MH B1 to MH B2
STA. 0+00 to 2+60.00