alley, williams, carmen, & king, inc.
CONSULTING ENGINEERS
FIRM LICENSE No. F-0203
120 SOUTH MAIN STREET
KANNAPOLIS, NC 28082
P.O. BOX 1248
704/938-1515

PROJECT REFERENCE NO.	SHEET NO.
U-3440	UC-25
DESIGNED BY: JDM	
DRAWN BY: RCC	
CHECKED BY:	
APPROVED BY:	
REVISED:	

NORTH CAROLINA DEPARTMENT OF TRANSPORTATION
UTILITIES ENGINEERING SEC.
PHONE: (919)707-6690
FAX: (919)250-4151

NORTH CAROLINA PROFESSIONAL ENGINEER SEAL 043431 JEFFERY D. MOODY
Digitally signed by: Jeffery D. Moody
DN: C=US, E=jeffery.moody@ncdot.gov, O=NCDOT, CN=Jeffery D. Moody
Reason: I am approving this document
Location: 220830FEFDCC4DA...
10/03/2016

UTILITY CONSTRUCTION PLANS ONLY

DOCUMENT NOT CONSIDERED FINAL UNLESS ALL SIGNATURES COMPLETED

WATER LINE PROFILE
12" WL-1
WL-1 STA. 101+00 to 114+50

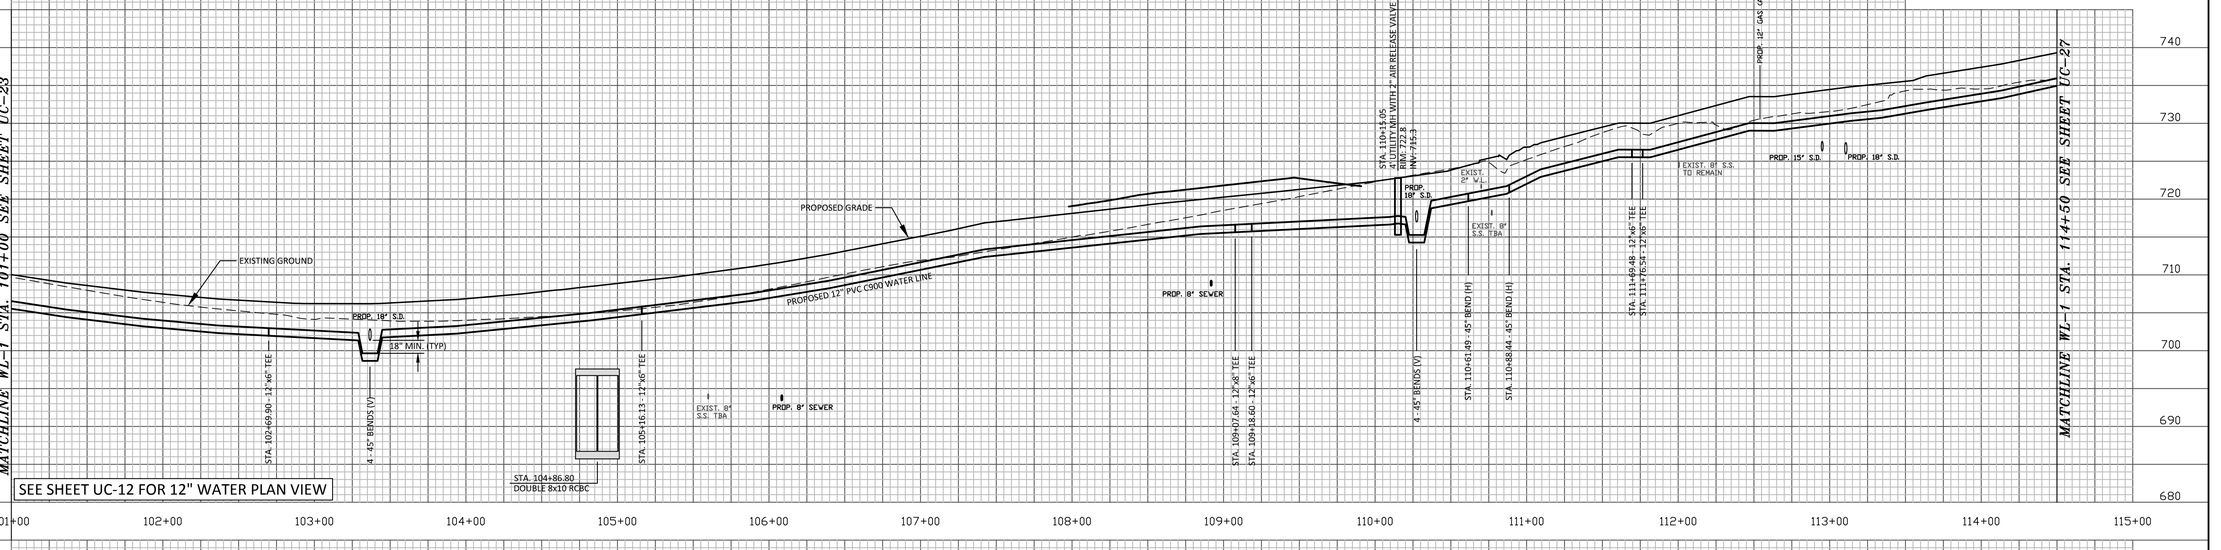

SEE SHEET UC-12 FOR 6" WATER PLAN VIEW

WATER LINE PROFILE
6" WL-12
WL-12 STA. 0+00 to 1+61

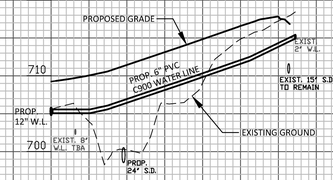

SEE SHEET UC-12 FOR 8" WATER PLAN VIEW

WATER LINE PROFILE
8" WL-13
WL-13 STA. 0+00 to 2+04

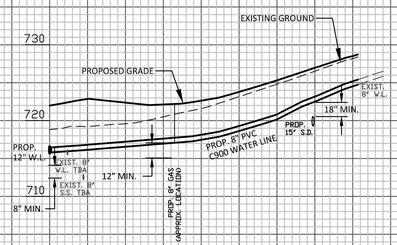

SEE SHEET UC-12 FOR 6" WATER PLAN VIEW

WATER LINE PROFILE
6" WL-14
WL-14 STA. 0+00 to 3+31

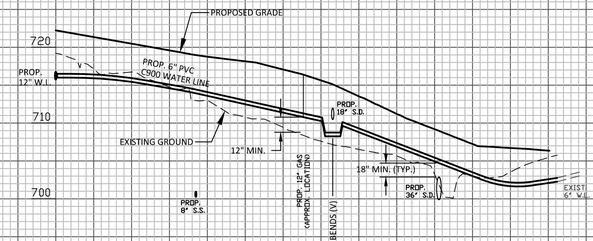

SEE SHEET UC-12 FOR 2" WATER PLAN VIEW
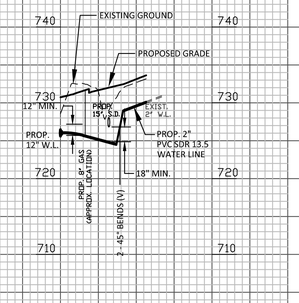
WATER LINE PROFILE
2" WL-15
WL-15 STA. 0+00 to 0+57