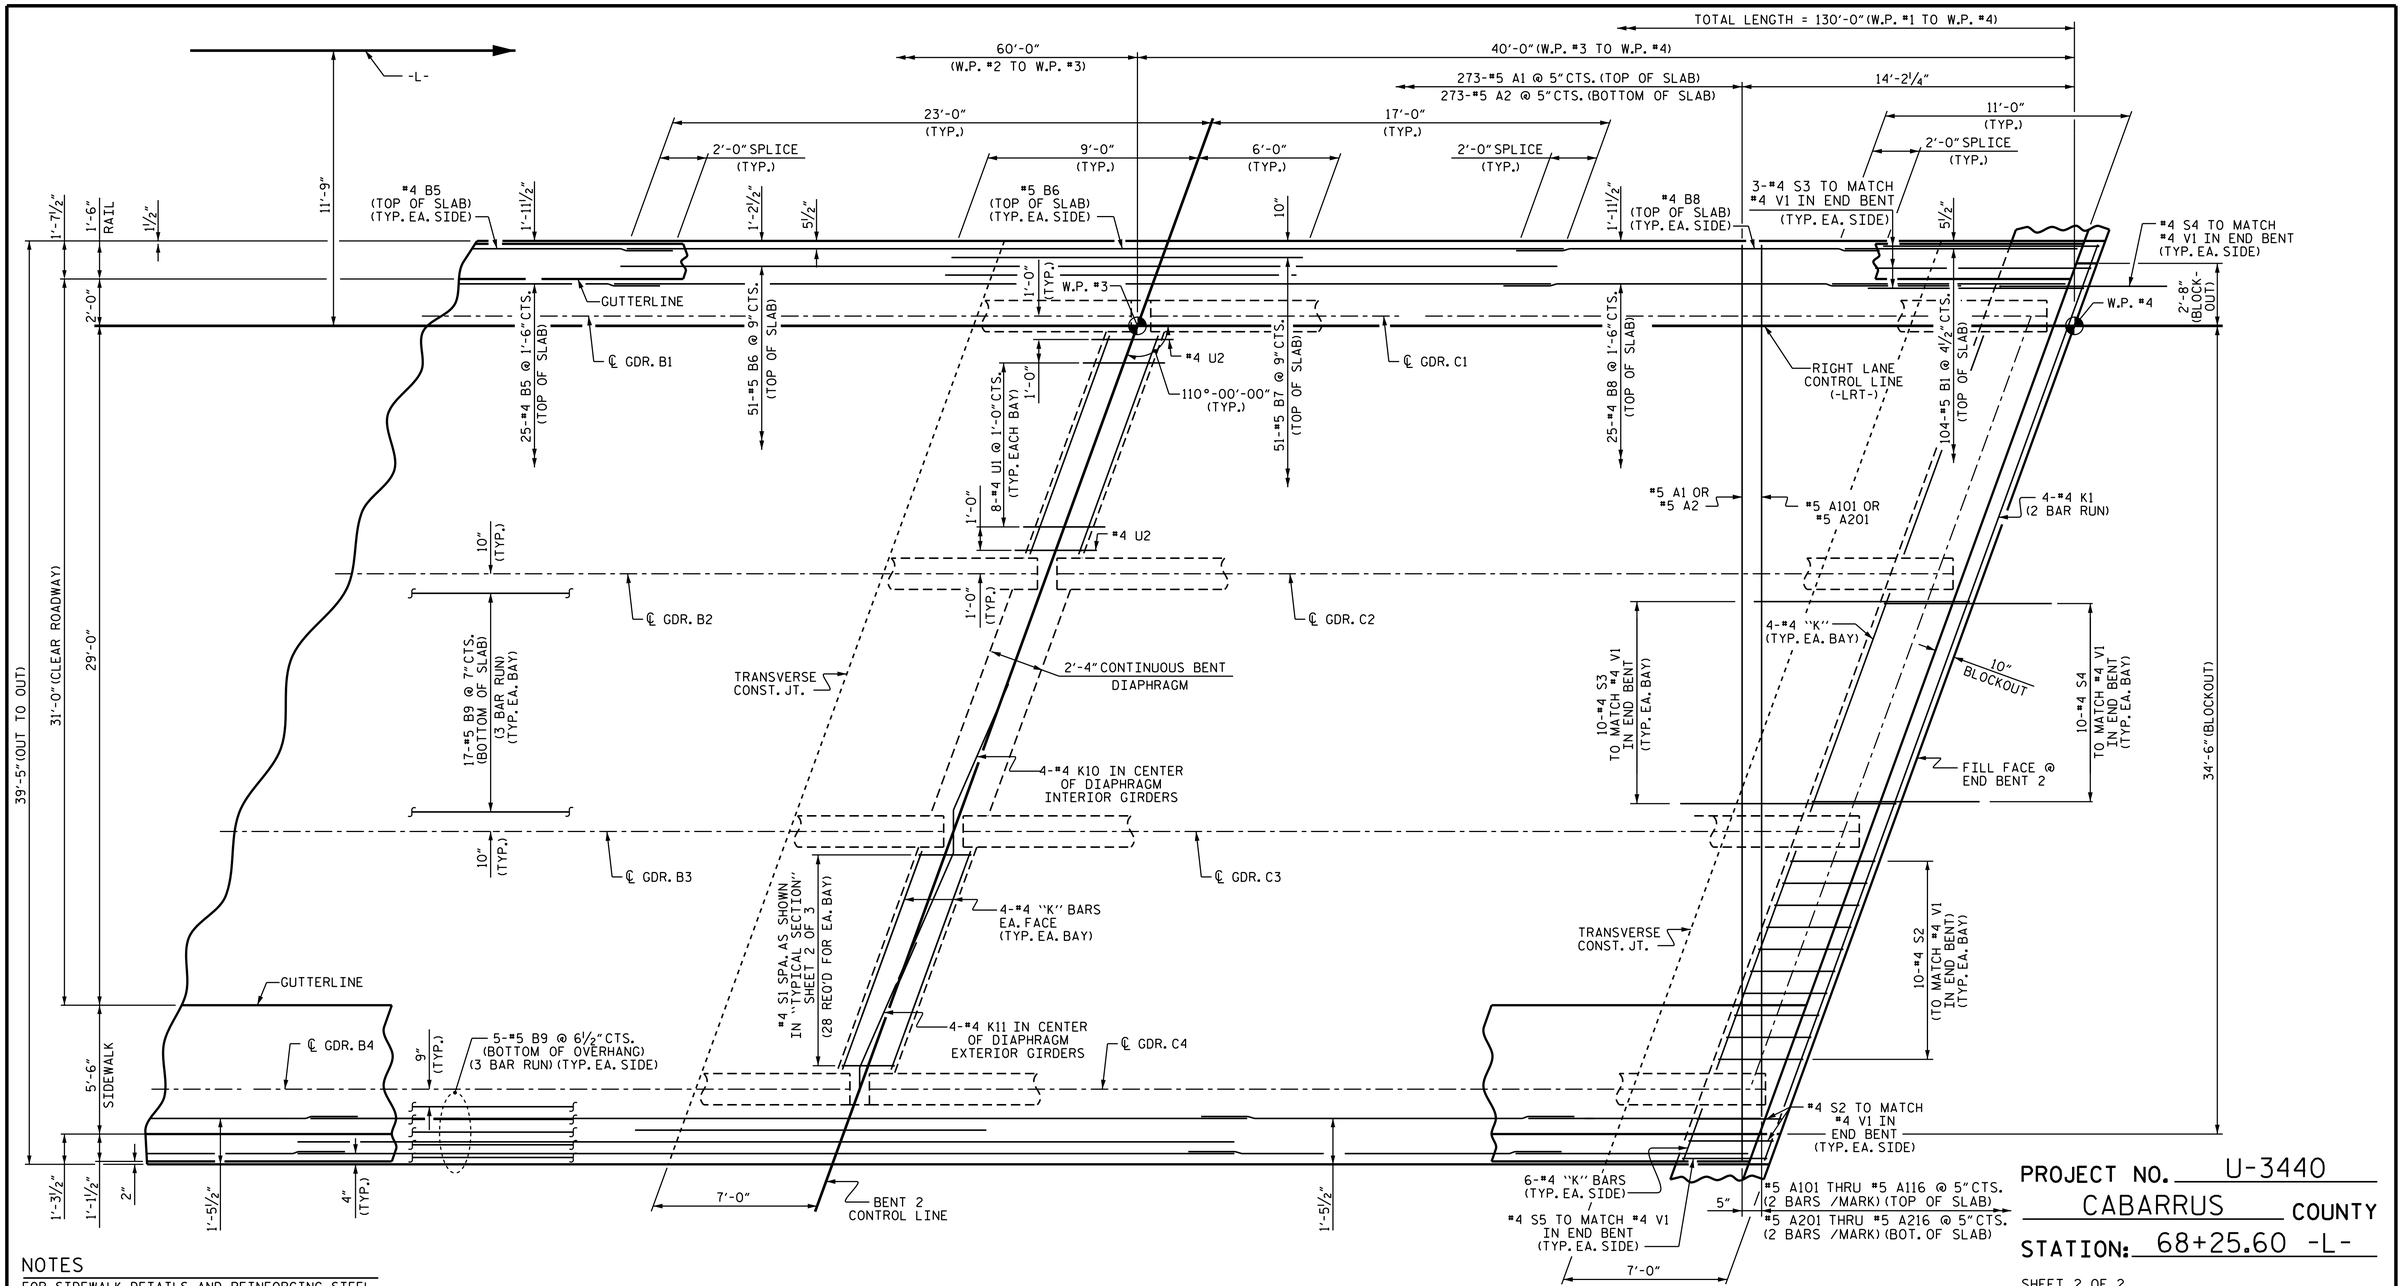

SPAN B

SPAN C

PARTIAL PLAN OF SPANS

NOTES

FOR SIDEWALK DETAILS AND REINFORCING STEEL, SEE "SIDEWALK DETAILS" SHEET.

FOR CONCRETE PARAPET DETAILS AND REINFORCING STEEL, SEE "CONCRETE PARAPET AND END POST DETAILS" SHEETS.

FOR SECTIONS, SEE "TYPICAL SECTION" SHEETS.

PROJECT NO. U-3440

CABARRUS COUNTY

STATION: 68+25.60 -L-

SHEET 2 OF 2

STATE OF NORTH CAROLINA
DEPARTMENT OF TRANSPORTATION
RALEIGH

SUPERSTRUCTURE

PLAN OF SPANS

(RIGHT LANE)

NORTH CAROLINA PROFESSIONAL SEAL 031480 ENGINEER DONALD R. SMITH, JR.

DocuSigned by: Donald R. Smith, Jr
EDC877061748490...
8/18/2016

DOCUMENT NOT CONSIDERED FINAL UNLESS ALL SIGNATURES COMPLETED

REVISIONS					
NO.	BY:	DATE:	NO.	BY:	DATE:
1			3		
2			4		

SHEET NO. S2-9

TOTAL SHEETS 37

DRAWN BY : K. D. LAYNE DATE : 1/20/16
CHECKED BY : J. D. HAWK DATE : 12/18/15
DESIGN ENGINEER OF RECORD: T. R. PETERSON DATE : 6/20/16

17-AUG-2016 08:52
R:\Structures\Plans\Str02\U-3340_SD_PS_02.dgn
jpadams

STR. #2