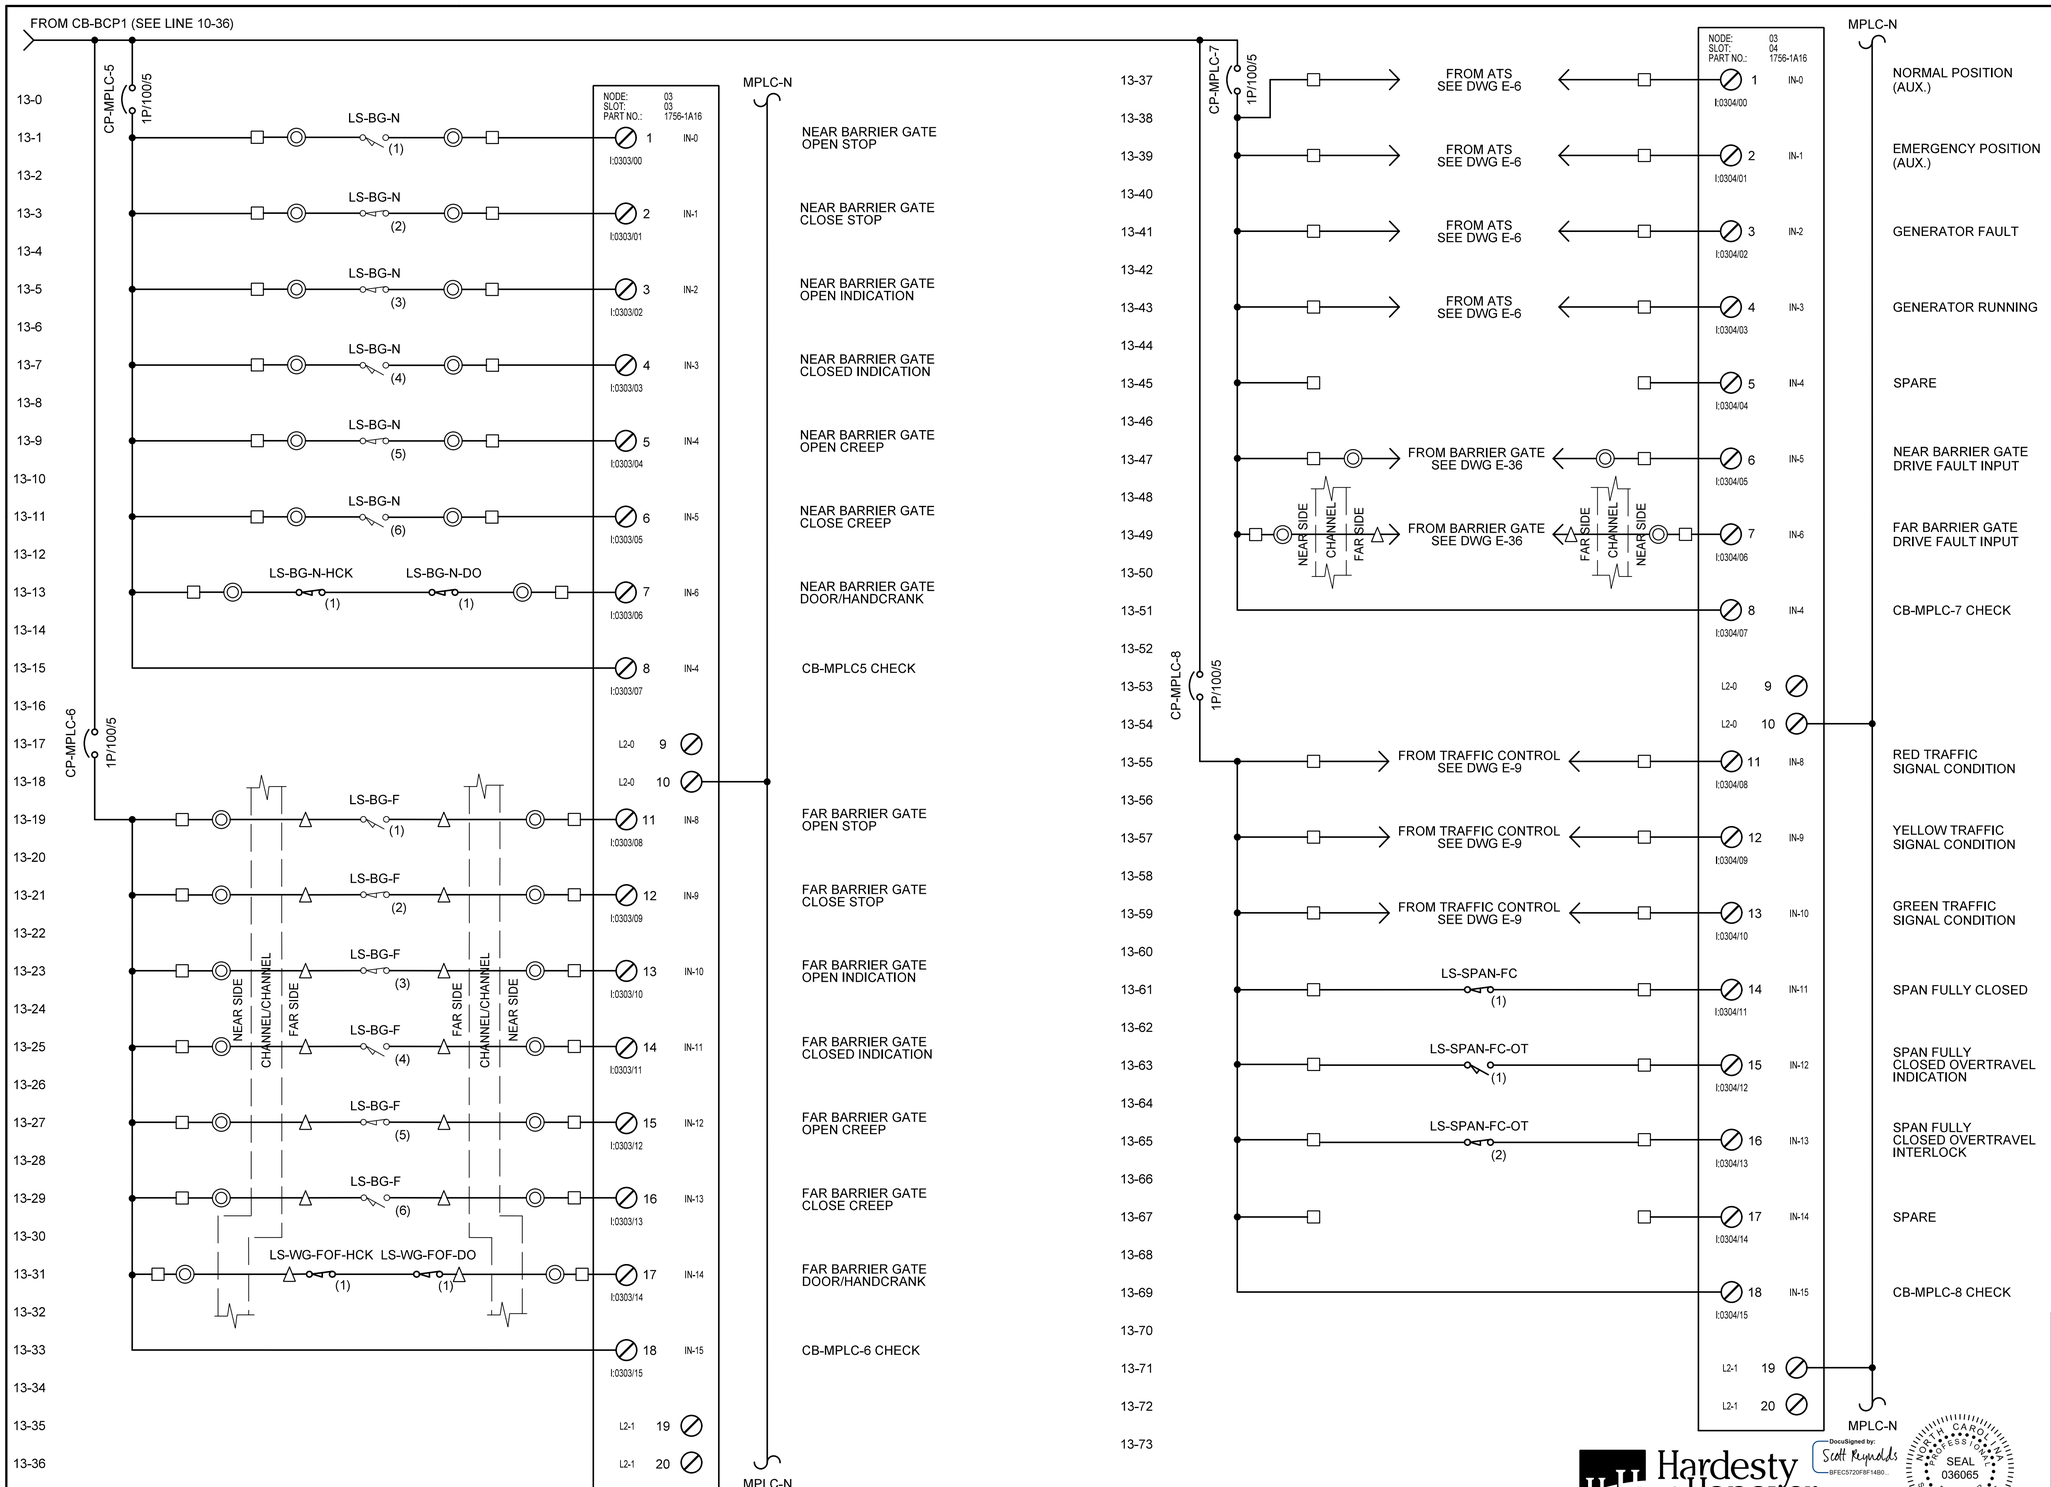

PROJECT NO. B-5936

TYRRELL COUNTY

BRIDGE NO: 7

STATE OF NORTH CAROLINA
DEPARTMENT OF TRANSPORTATION
RALEIGH

MAIN PROGRAMMABLE LOGIC CONTROLLER: INPUT 2

ALLIGATOR RIVER SWING SPAN

DRAWN BY: OIV DATE: 8/8/2016
CHECKED BY: MJT DATE: 8/8/2016
DESIGN ENGINEER OF RECORD: CHS DATE: 8/8/2016

Hardesty & Hanover
engineering that moves you

DocuSigned by: Scott Reynolds BFEC5720FBF14B0...
9/14/2016

NORTH CAROLINA PROFESSIONAL SEAL 036065 ENGINEER SCOTT A. REYNOLDS

DWG NUMBER	TOTAL DWGS
29	90

DOCUMENT NOT CONSIDERED FINAL UNLESS ALL SIGNATURES COMPLETED

REVISIONS						SHEET NO.
NO.	BY:	DATE:	NO.	BY:	DATE:	E-13
1			3			TOTAL SHEETS
2			4			51

$$$$$$SYSTIME$$$$$$
$$$$$$$$$$$$$$$$$$$$DGN$$$$$$$$$$$$$$$$$$$$
$$$USERNAME$$$