PROJECT REFERENCE NO.	SHEET NO.
B-5398	SIGN-2

APPROVED: DocuSigned by: Ayman Alqudwah F32AC5CAF965472...

DATE: 9/27/2016

SEAL

NORTH CAROLINA PROFESSIONAL SEAL 028387 ENGINEER AYMAN I. ALQUDWAH

DOCUMENT NOT CONSIDERED FINAL UNLESS ALL SIGNATURES COMPLETED

SIGN DESIGNS

SIGN NUMBER: 301, 302
TYPE: D
QUANTITY: 2

SIGN WIDTH: 4'-0"
HEIGHT: 2'-0"
TOTAL AREA: 8.0 Sq.Ft.

BORDER TYPE: FLUSH
RECESS: 0"
WIDTH: 0.75"
RADII: 3"

NO. Z BARS:
LENGTH:

BACKG COLOR: Green
COPY COLOR: White

SYMBOL	X	Y	WID	HT

MAT'L: 0.125" (3.2 mm) ALUMINUM

DESIGN BY: D. Beard
PROJECT ID: B-5398
CHECKED BY: K. Jordan
LOCATION: Burke
Aug 09, 2016
DIV: 13

USE NOTES: 1,2

1. Legend and border(except those that are colored black) shall be direct applied Grade C sheeting.
2. Background shall be Grade C reflective sheeting.

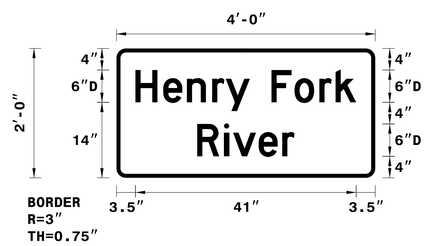

Spacing Factor is 1 unless specified otherwise

LETTER POSITIONS

Letter spacings are to start of next letter

																												Series/Size Text Length
		H	e	n	r	y		F	o	r	k																	D 2000
	3.5	5.2	4.4	4.7	2.5	4.5	4	4.3	4.6	3	3.8	3.5																41
		R	i	v	e	r																						D 2000
	15	5	1.7	4.7	4.4	2.3	15																					18.1

FILENAME: Guidsign_English

NORTH CAROLINA D.O.T. SIGN DETAIL

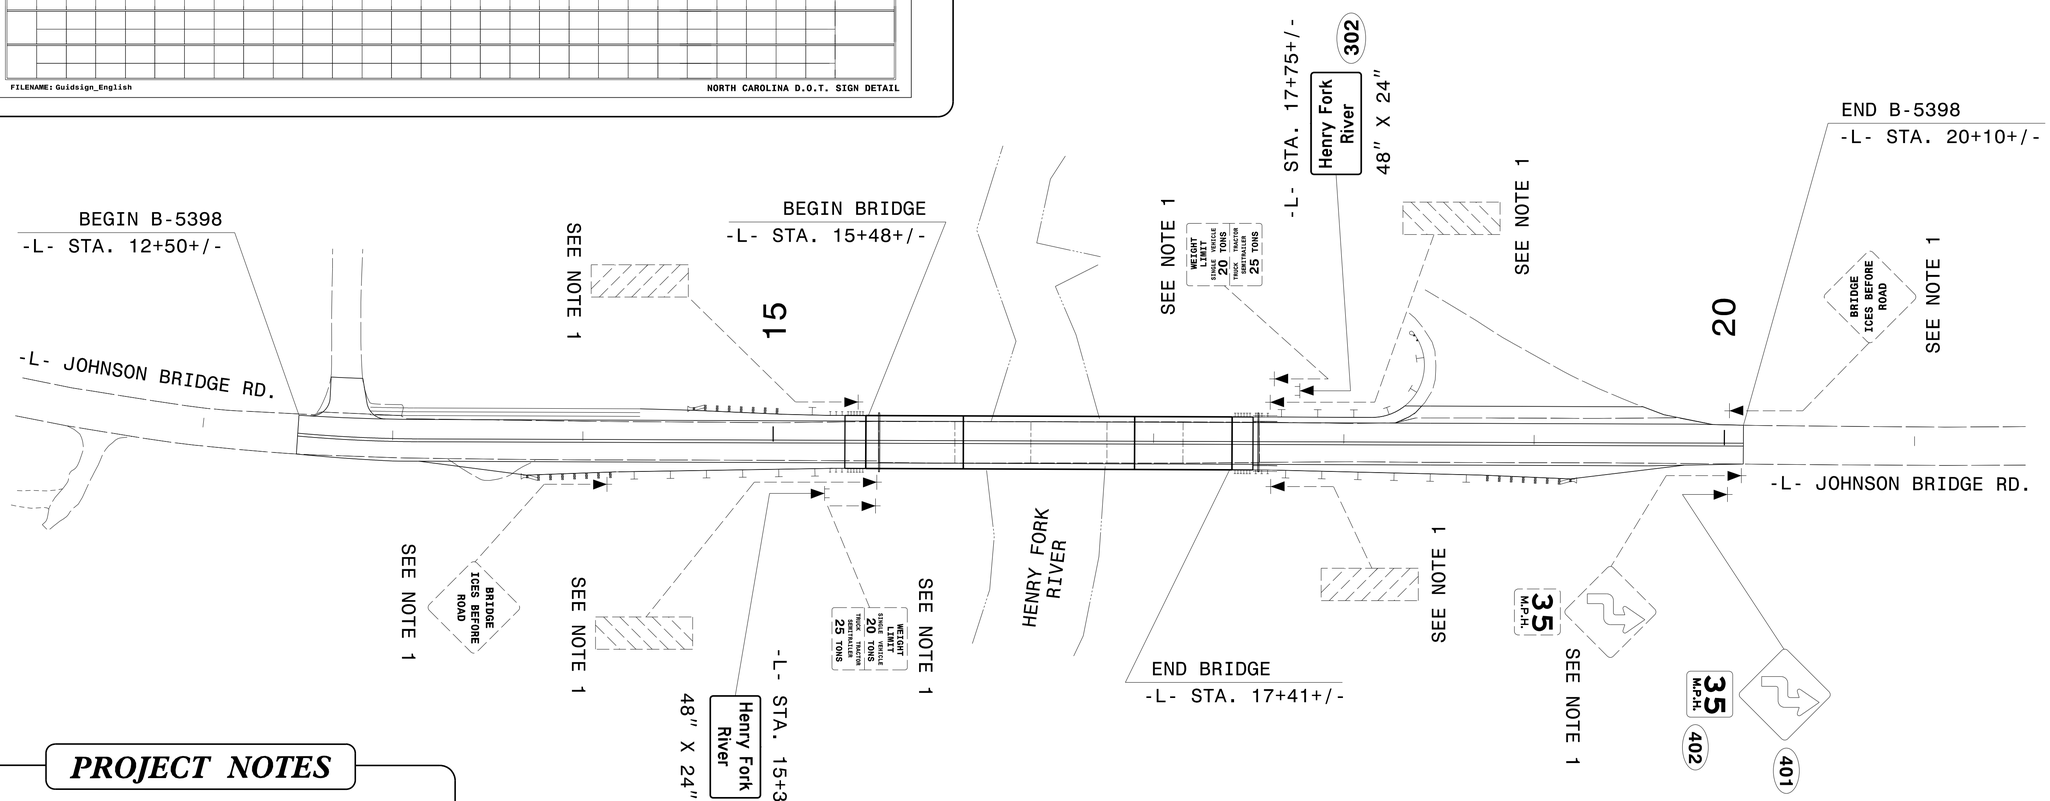

PROJECT NOTES

1. DISPOSAL OF SIGN SYSTEM, U-CHANNEL

EXISTING & PROPOSED SIGNS AND SIGN DESIGN

9/27/2016
R:\TIPProjects-B\B5398\Traffic\Signing\CADD\Signing Layout Plans\B-5398_SIGN-2.dgn
jsexplorer