DocuSign Envelope ID: 3F157F60-06A2-45D1-9FB3-F22FCDC3B9A5

5/28/99

PROJECT REFERENCE NO.	SHEET NO.
R-4753	28

ROADWAY DESIGN ENGINEER
NORTH CAROLINA PROFESSIONAL SEAL 035683 ENGINEER DAVID J. CLODOS
10/14/2016
DocuSigned by: David J. Clodos, PE

HYDRAULICS ENGINEER
NORTH CAROLINA PROFESSIONAL SEAL 022100 ENGINEER STEPHEN R. MORGAN
10/14/2016
DocuSigned by: Stephen R. Morgan, P.E.

DOCUMENT NOT CONSIDERED FINAL UNLESS ALL SIGNATURES COMPLETED

-Y3B-

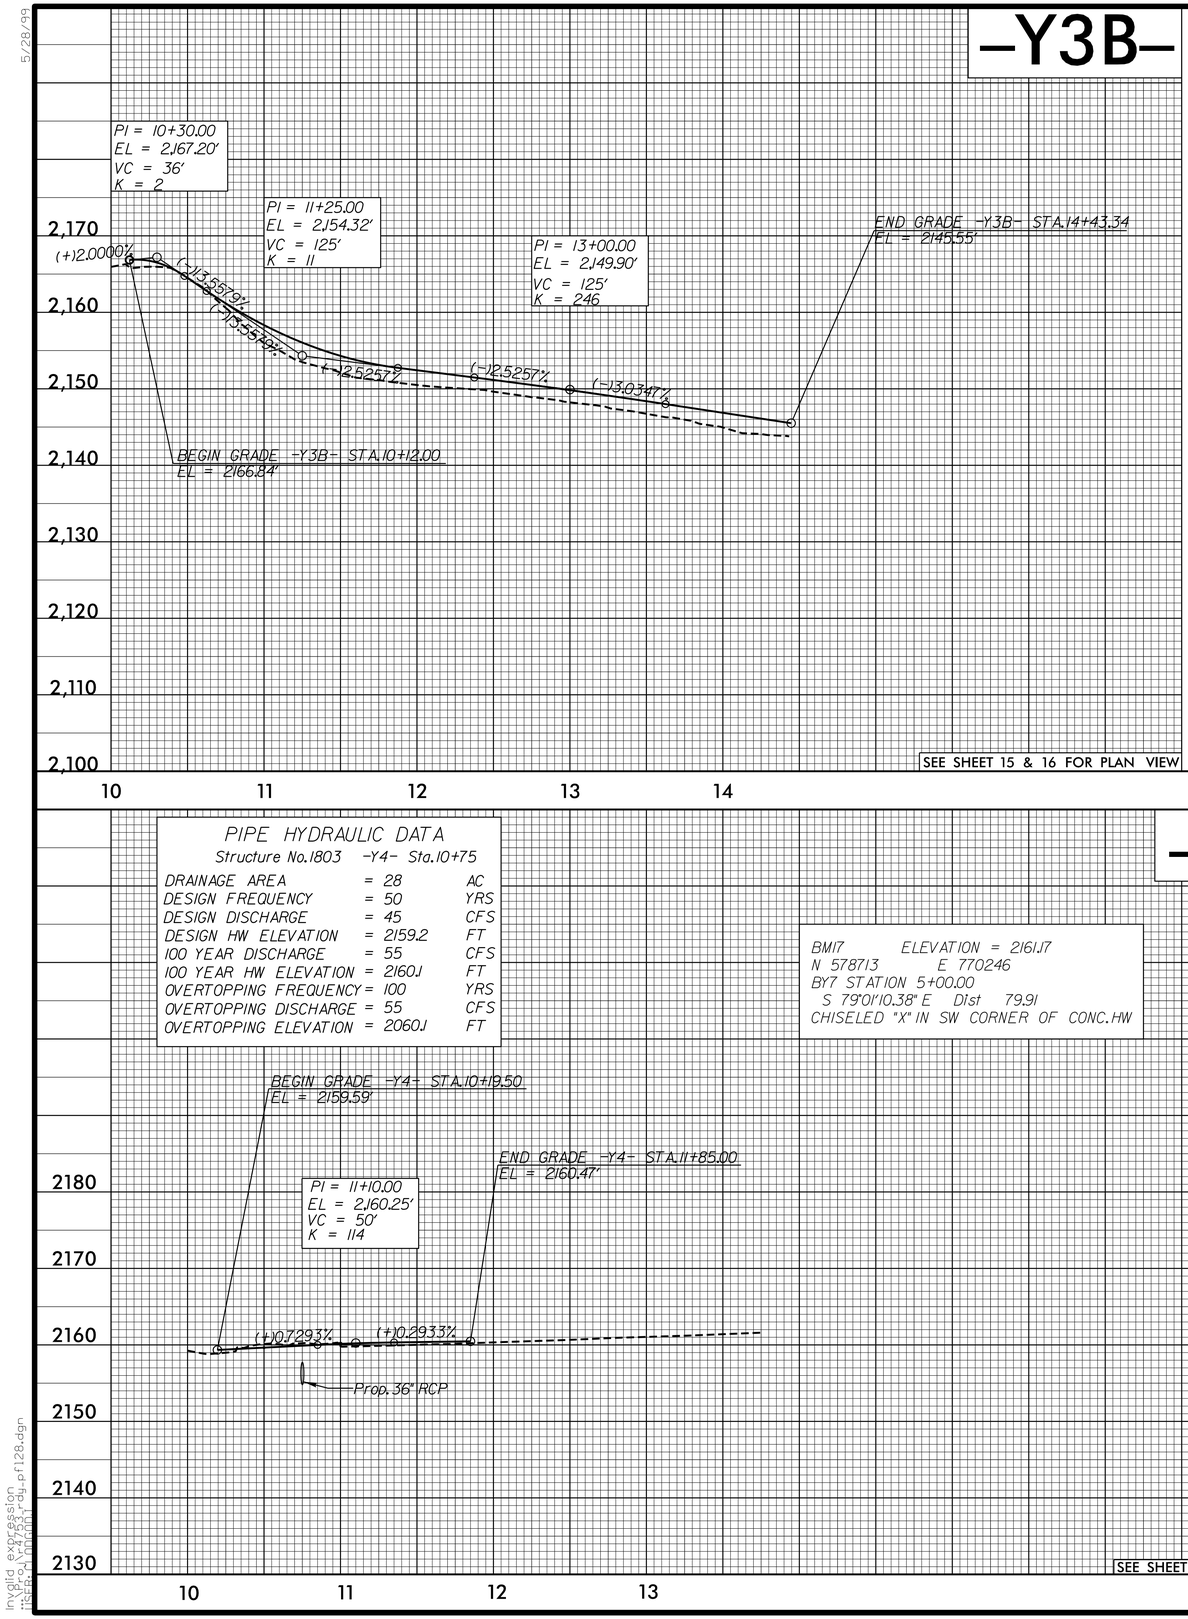

SEE SHEET 15 & 16 FOR PLAN VIEW

-Y3C-

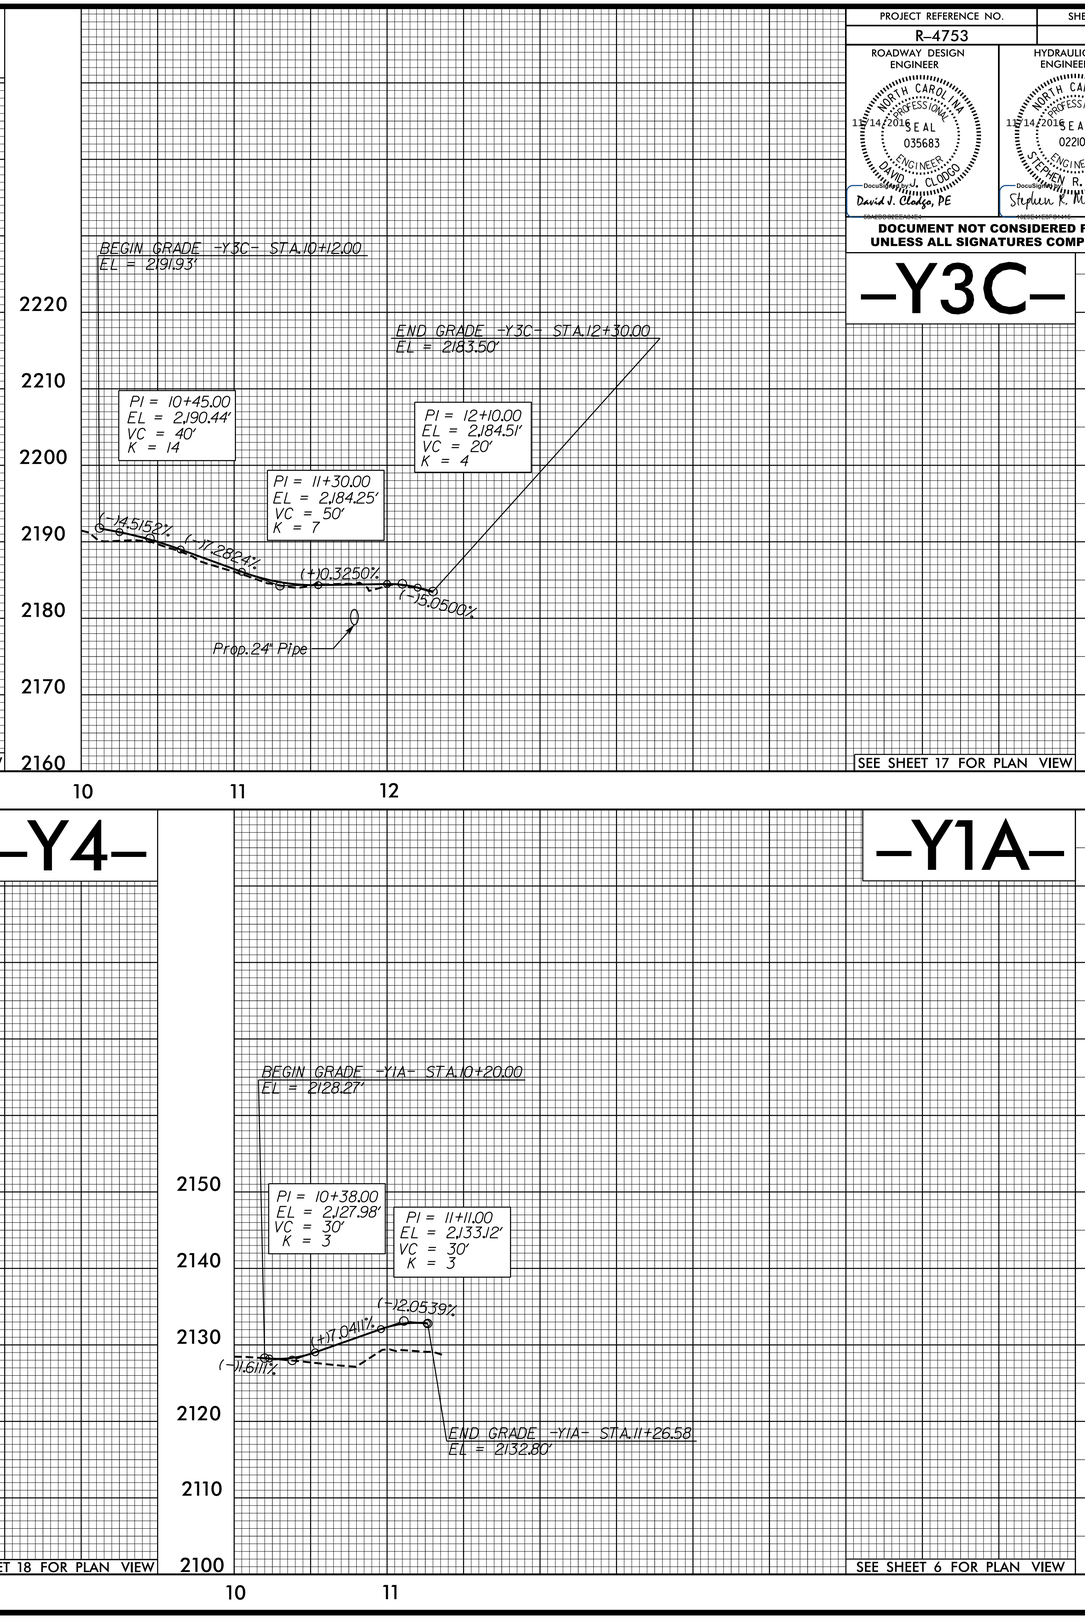

SEE SHEET 17 FOR PLAN VIEW

-Y4-

SEE SHEET 18 FOR PLAN VIEW

-Y1A-

SEE SHEET 6 FOR PLAN VIEW

Invalid expression
1:\Projects\R-4753_rdy_pr1128.dgn
10/14/2016 12:00:00 AM