DocuSign Envelope ID: C651D33D-A0D3-4D38-AFF0-ED710E8ED3FD

PROJ. REFERENCE NO.	SHEET NO.
R-4753	TMP-37

HDR Engineering, Inc. of the Carolinas
555 Fayetteville St, Suite 900 Raleigh, N.C. 27601
N.C.B.E.L.S. License Number: F-0116

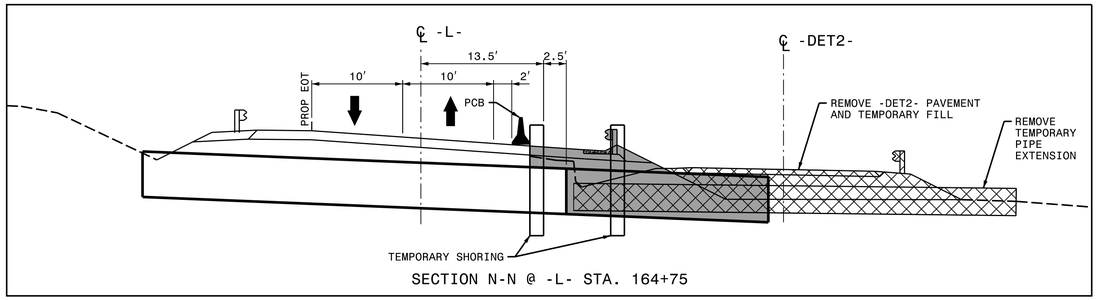

SECTION N-N @ -L- STA. 164+75

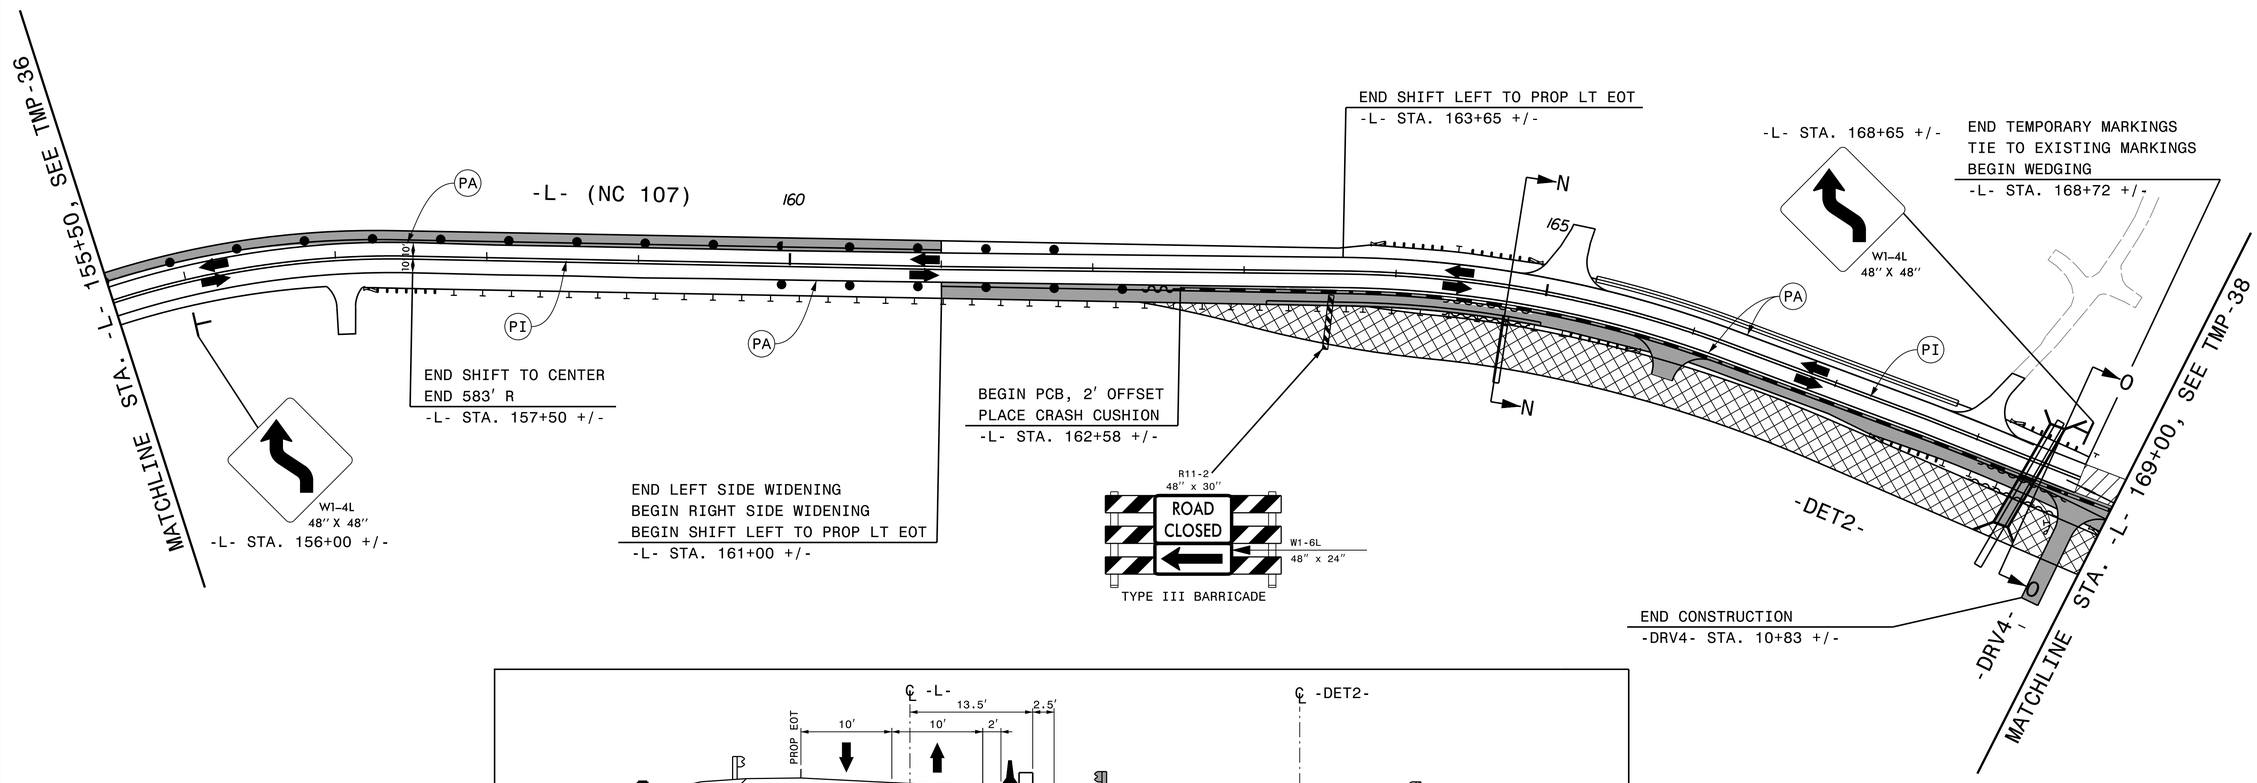

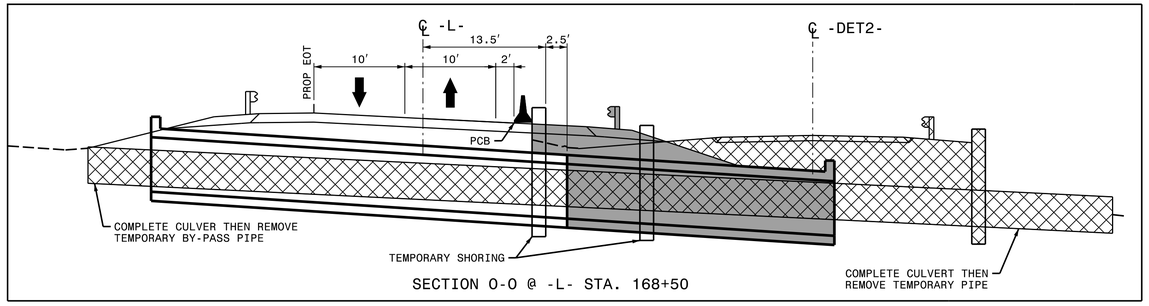

SECTION O-O @ -L- STA. 168+50

APPROVED: Michelle Ward
F8385756B926486...

DATE: 9/2/2016

SEAL

NORTH CAROLINA PROFESSIONAL SEAL 033789 ENGINEER MICHELLE WARD

DOCUMENT NOT CONSIDERED FINAL UNLESS ALL SIGNATURES COMPLETED

DIVISION OF HIGHWAYS · STATE OF NORTH CAROLINA · DEPARTMENT OF TRANSPORTATION · WORK ZONE TRAFFIC CONTROL

PHASE 2

PLOT DRIVER: NCDOT_pdf_color_eng_50.plt PENTABLE: NCDOT_tcp.tbl
USER: bscott DATE: 9/2/2016 TIME: 2:03:54 PM
FILE: pw:\\PWAPPTPA01.SouthEast_Tampa\Documents\000166\CON00079759\CON00099518\0000000000258994\6.0_CAD_BIM\6.2_Work_In_Progress\R-4753\Traffic\TrafficControl\TCP\R-4753_TMP_TMP-37.dgn