DocuSign Envelope ID: C651D33D-A0D3-4D38-AFF0-ED710E8ED3FD

PROJ. REFERENCE NO.	SHEET NO.
R-4753	TMP-39

HDR Engineering, Inc. of the Carolinas
555 Fayetteville St, Suite 900 Raleigh, N.C. 27601
N.C.B.E.L.S. License Number: F-0116

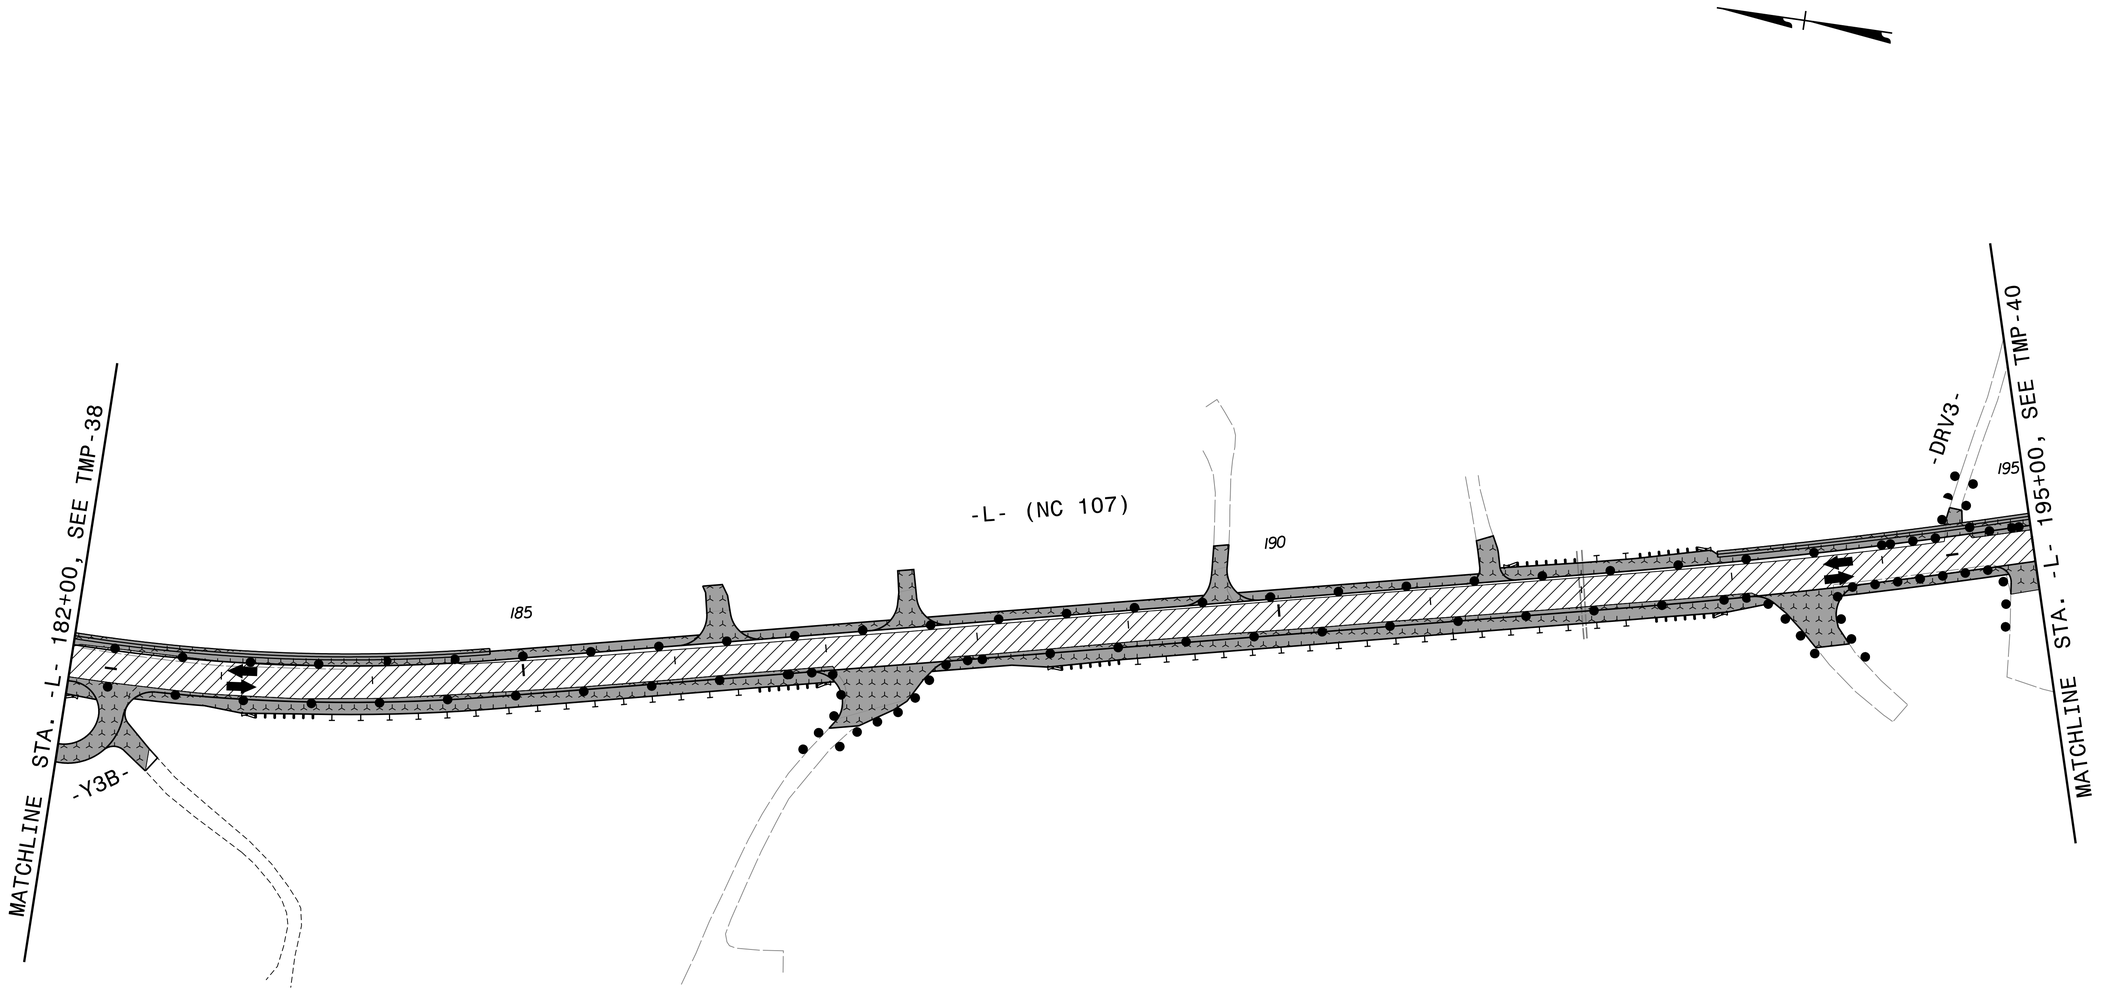

APPROVED: Michelle Ward
F8385756B926486...

DATE: 9/2/2016

SEAL

NORTH CAROLINA PROFESSIONAL SEAL 033789 ENGINEER MICHELLE WARD

DOCUMENT NOT CONSIDERED FINAL UNLESS ALL SIGNATURES COMPLETED

DIVISION OF HIGHWAYS · STATE OF NORTH CAROLINA · DEPARTMENT OF TRANSPORTATION · WORK ZONE TRAFFIC CONTROL

PHASE 2

PLOT DRIVER: NCDOT_pdf_color_eng_50.plt
USER: bscott
FILE: p:\\PWAPPTPA01\SouthEast_Tampa\Documents\000166\CON0079759\CON0099518\0000000002589941\6.0_CAD_BIM\6.2_Work_In_Progress\R-4753\Traffic\TrafficControl\TCP\R-4753_TMP_TMP-39.dgn
PENTABLE: NCDOT_tcp.tbl
DATE: 9/2/2016
TIME: 2:04:10 PM