PROJECT REFERENCE NO.	SHEET NO.
R-4753	EC-8/CONST.8
R/W SHEET NO.	
ROADWAY DESIGN ENGINEER	HYDRAULICS ENGINEER

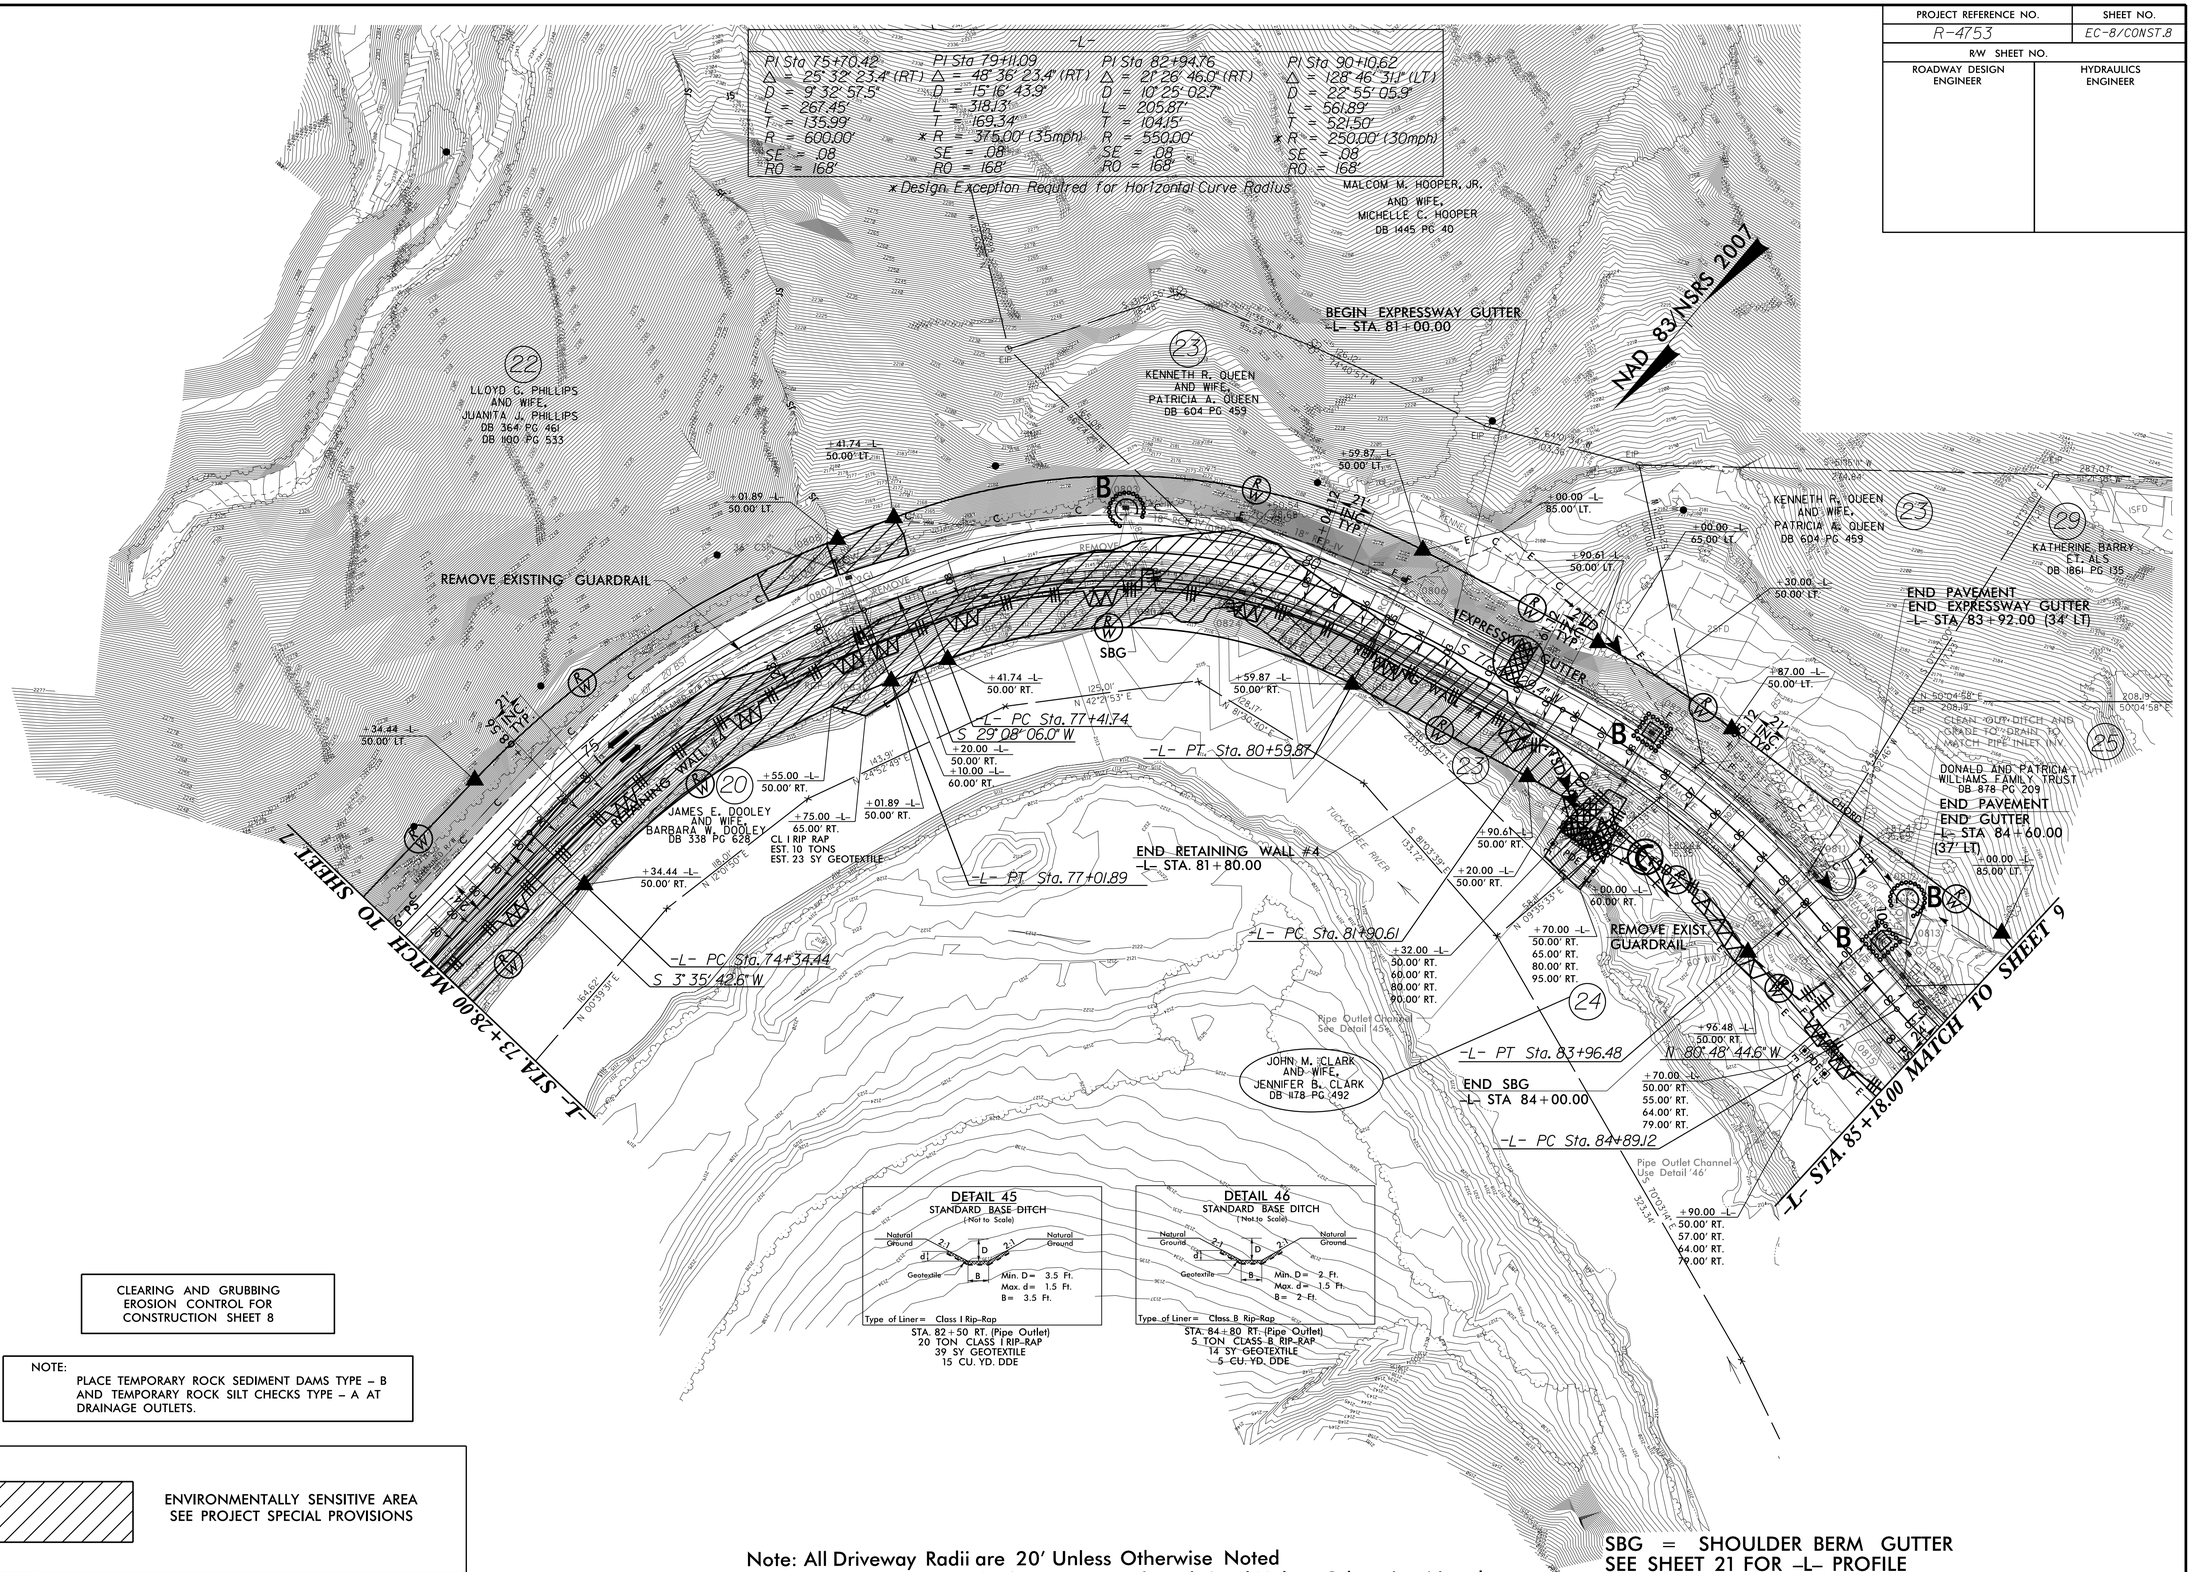

CLEARING AND GRUBBING
EROSION CONTROL FOR
CONSTRUCTION SHEET 8

NOTE:
PLACE TEMPORARY ROCK SEDIMENT DAMS TYPE – B AND TEMPORARY ROCK SILT CHECKS TYPE – A AT DRAINAGE OUTLETS.

ENVIRONMENTALLY SENSITIVE AREA
SEE PROJECT SPECIAL PROVISIONS

Note: All Driveway Radii are 20' Unless Otherwise Noted
Note: All Proposed Guardrail to Use Weathered Steel Unless Otherwise Noted

SBG = SHOULDER BERM GUTTER
SEE SHEET 21 FOR –L– PROFILE
SEE SHEETS W-1 THRU W-8 FOR RETAINING WALL PLANS

5/14/99

R:\Environmental\Design\R-4753_EC_psh08.dgn
12-SEP-2016 15:22
User: ALEWIS