PROJECT REFERENCE NO.	SHEET NO.
B-5548	7

ROADWAY DESIGN ENGINEER
NORTH CAROLINA PROFESSIONAL SEAL 025477 ENGINEER Todd F. Duncan
Digitally signed by Todd F. Duncan
11/28/2016

HYDRAULICS ENGINEER
NORTH CAROLINA PROFESSIONAL SEAL 019865 ENGINEER William S. Zerman
Digitally signed by William S. Zerman
11/18/2016

DOCUMENT NOT CONSIDERED FINAL UNLESS ALL SIGNATURES COMPLETED

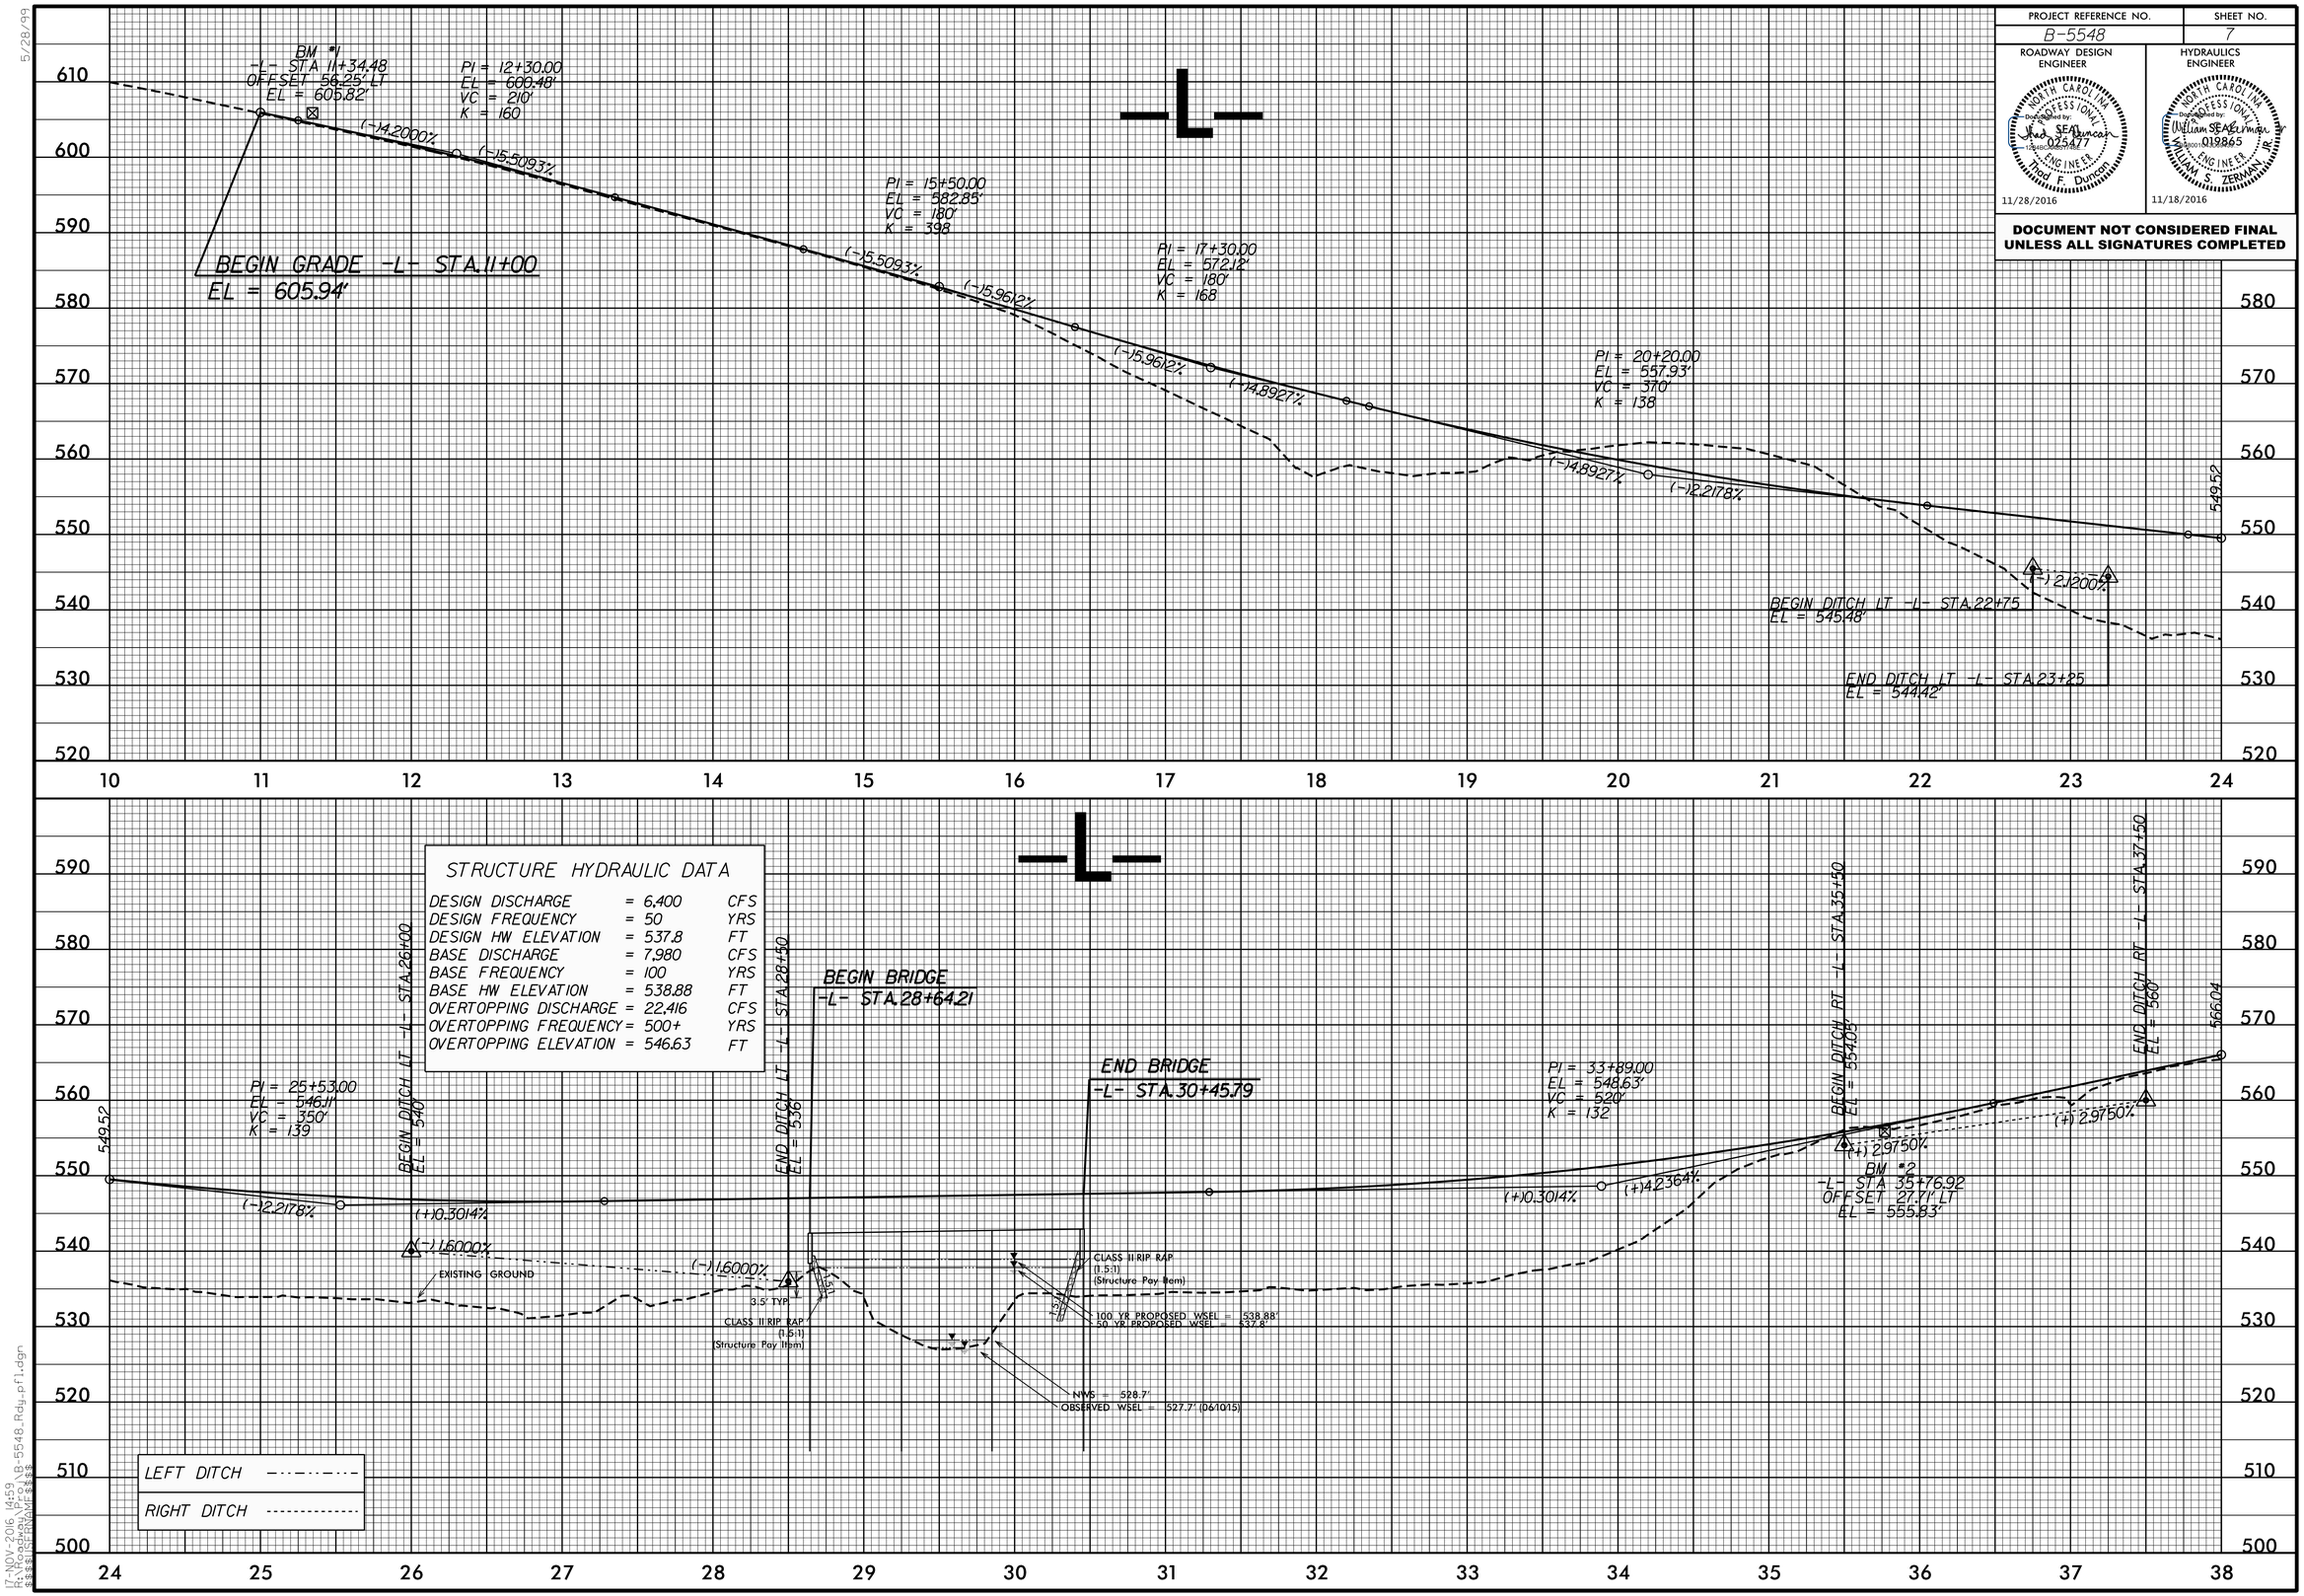

5/28/99

17-NOV-2016 14:59
R:\Roadway\Proj\B_5548_Rdy_pfl.dgn
$$$$USER$$$$WPSELB