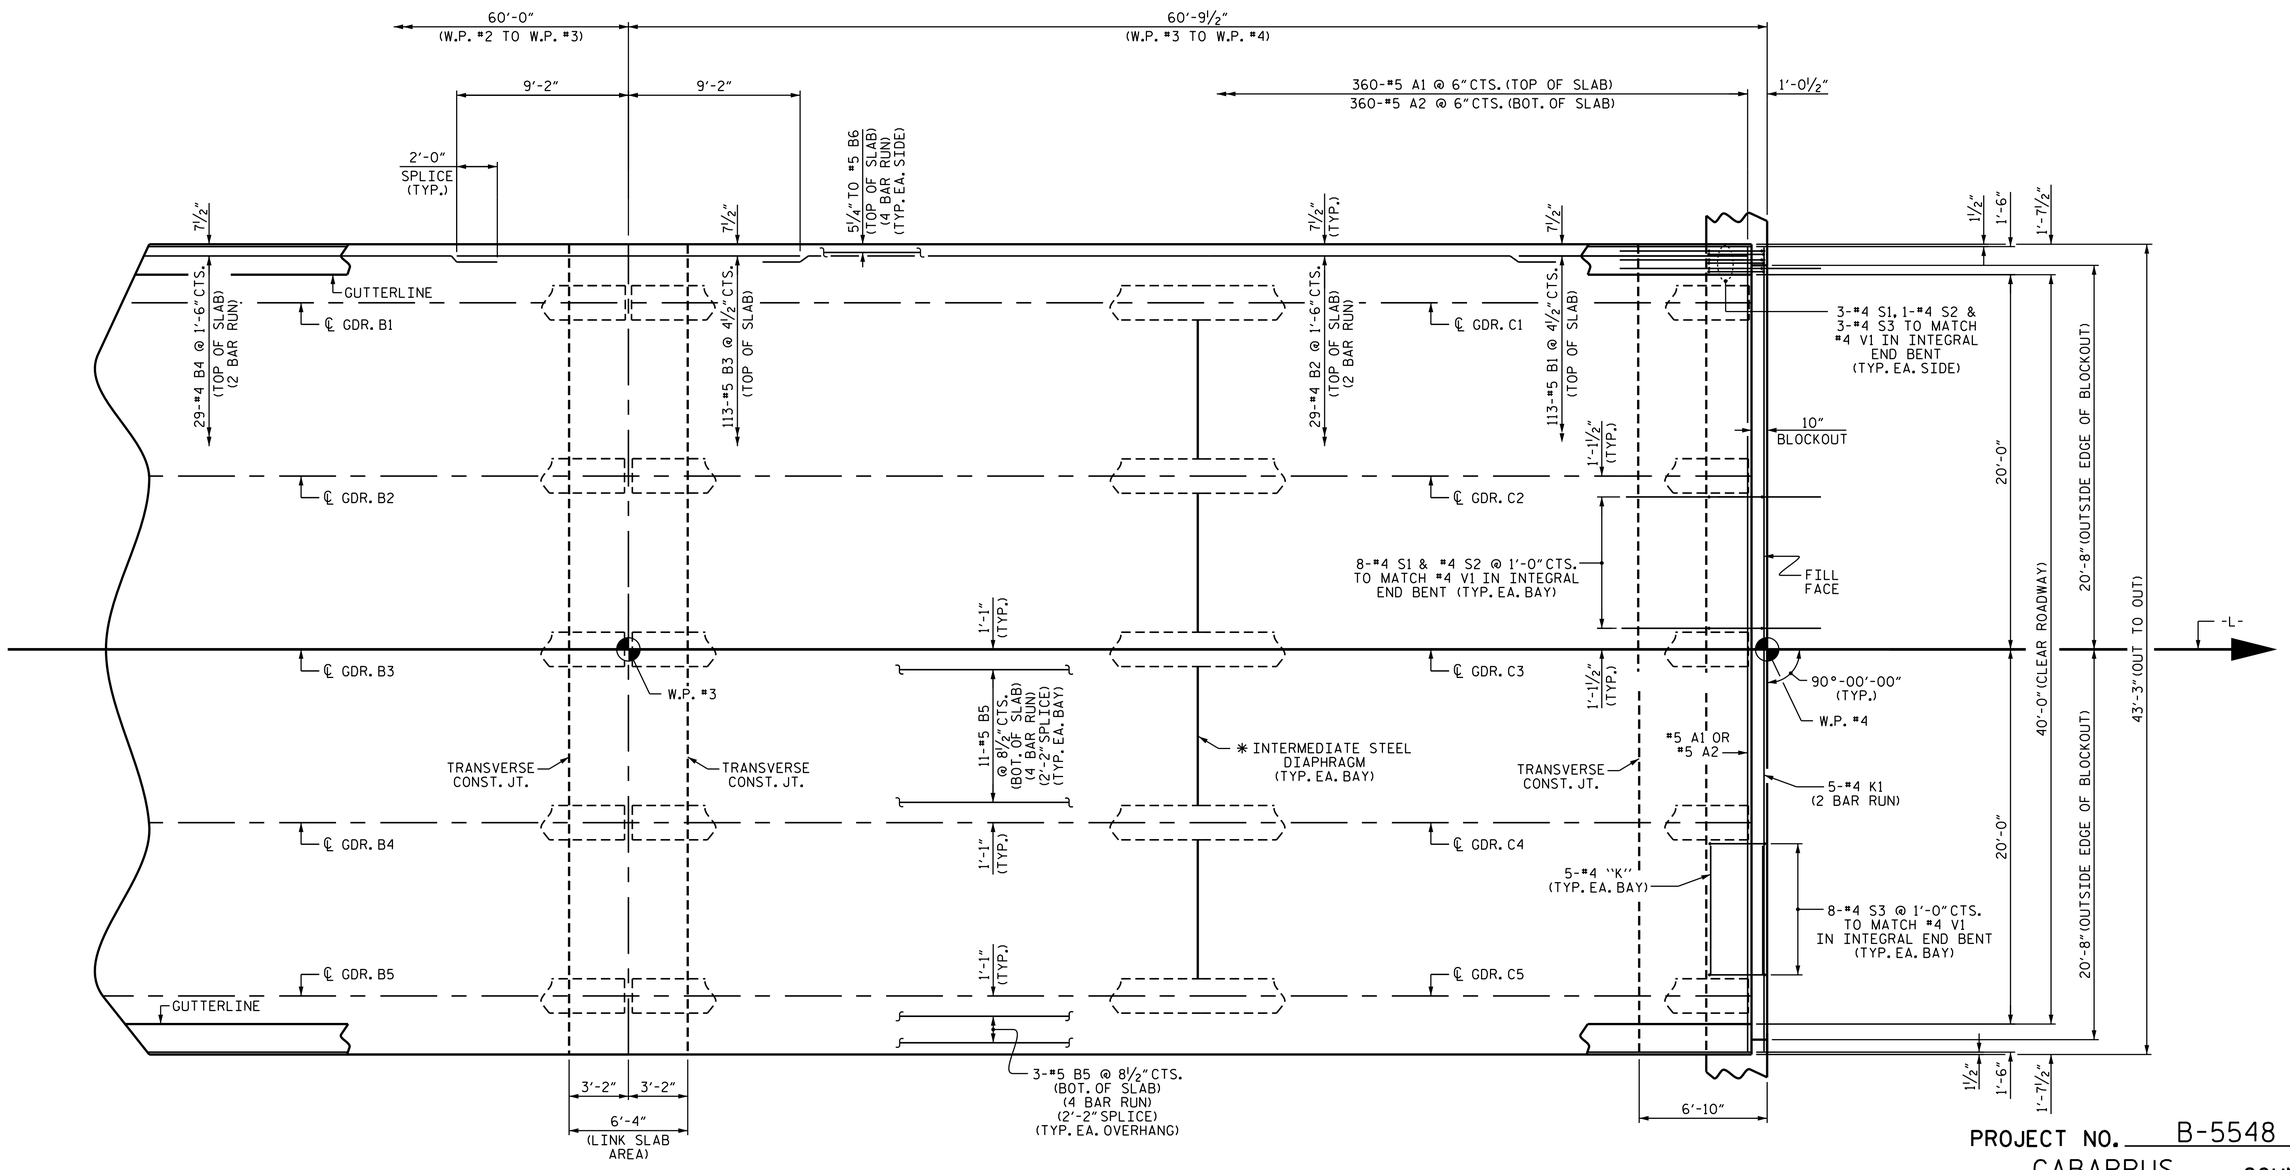


# PLAN OF SPAN C

FOR TRANSVERSE CONSTRUCTION JOINT DETAILS, SEE "PLAN OF SPAN A" SHEET.

✱ FOR INTERMEDIATE STEEL DIAPHRAGMS DETAILS, SEE "INTERMEDIATE STEEL DIAPHRAGMS FOR TYPE III PRESTRESSED CONCRETE GIRDERS" SHEET.

PROJECT NO. B-5548

CABARRUS COUNTY

STATION: 29+55.00 -L-

SHEET 3 OF 3

NORTH CAROLINA PROFESSIONAL SEAL 039349 ENGINEER JEREMY P. McCARTHA

DocuSigned by: Jeremy McCartha F2E45195C2D3476...

11/18/2016

STATE OF NORTH CAROLINA
DEPARTMENT OF TRANSPORTATION
RALEIGH

SUPERSTRUCTURE

PLAN OF SPAN C

| | | | | | | | |
|---|---|---|---|---|---|---|---|
| REVISIONS | | | | | | | SHEET NO. S-10 |
| NO. | BY: | DATE: | NO. | BY: | DATE: | | |
| 1 | | | 3 | | | | TOTAL SHEETS 30 |
| 2 | | | 4 | | | | |

DOCUMENT NOT CONSIDERED FINAL UNLESS ALL SIGNATURES COMPLETED

DRAWN BY : N.D'AIUTO DATE : 12/15/15
CHECKED BY : J. P. MCCARTHA DATE : 6/7/16
DESIGN ENGINEER OF RECORD: N.D'AIUTO DATE : 3/1/16

18-NOV-2016 08:51
Z:\Structures\Plans\B5548_SMU_S*_01.dgn
jpmccartha