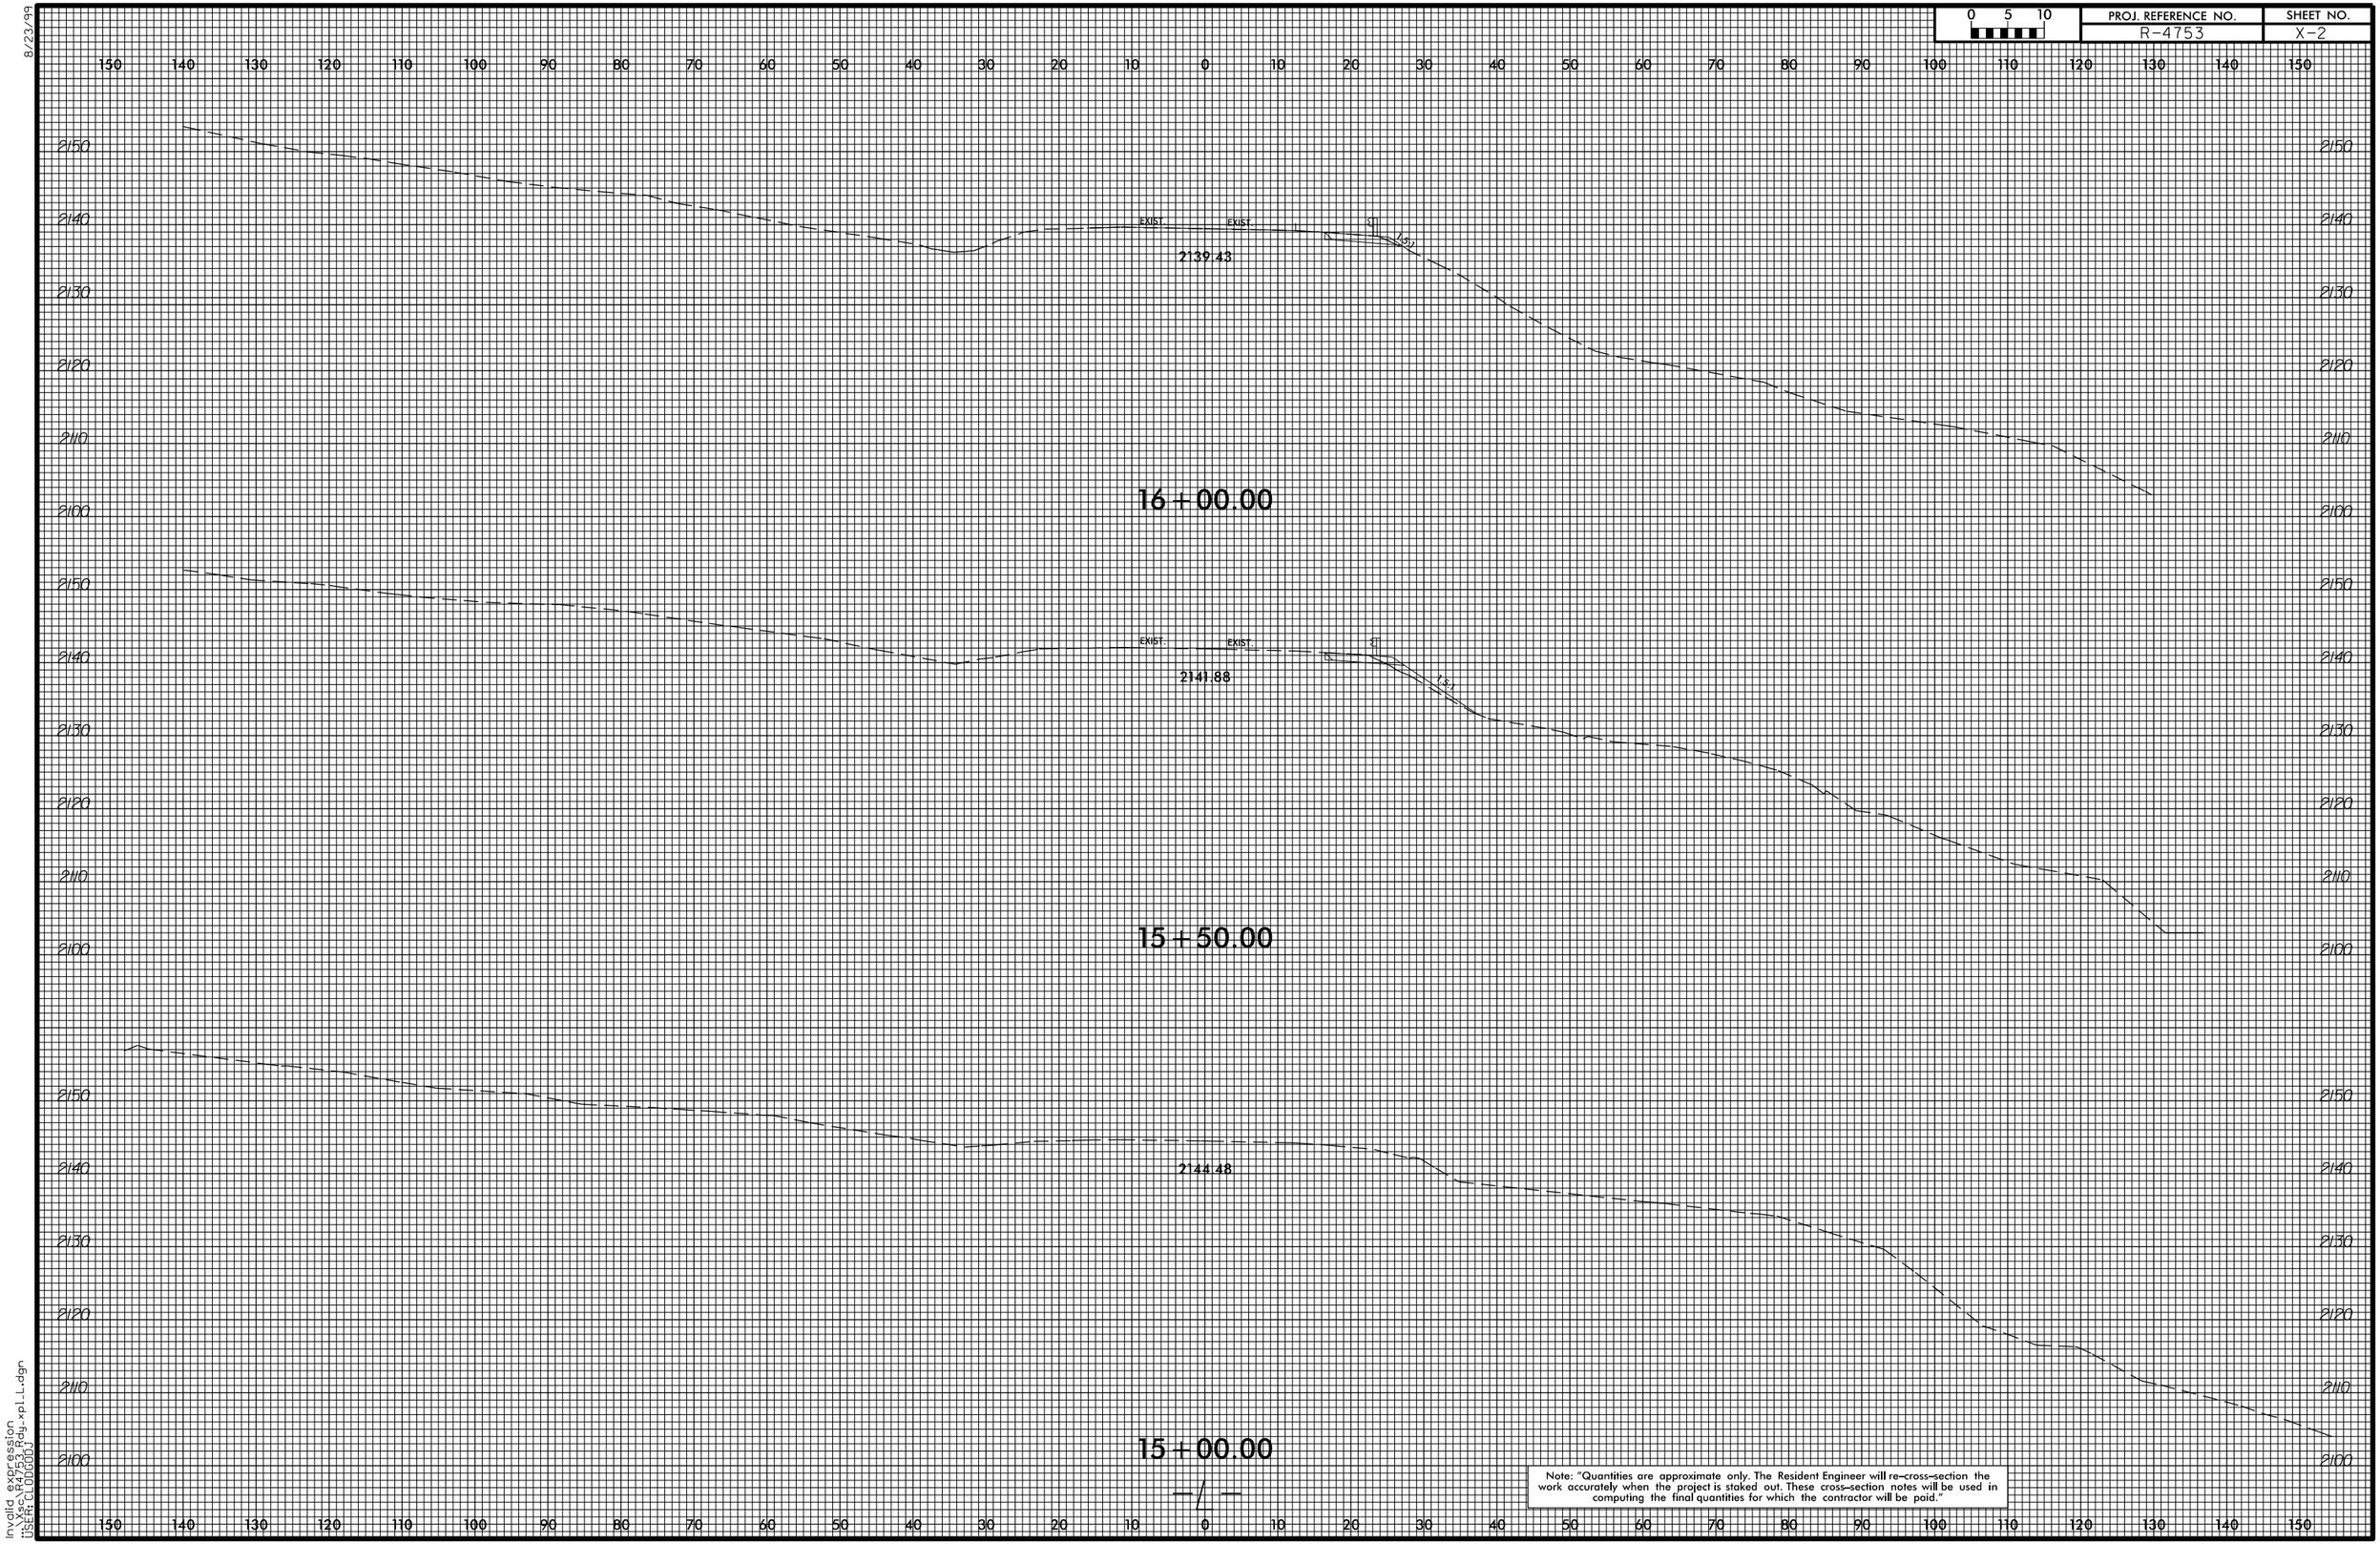

0 5 10
PROJ. REFERENCE NO.
R-4753
SHEET NO.
X-2
8/23/99
EXIST.
EXIST.
2139.43
16+00.00
EXIST.
EXIST.
2141.88
15+50.00
2144.48
15+00.00
Note: "Quantities are approximate only. The Resident Engineer will re-cross-section the work accurately when the project is staked out. These cross-section notes will be used in computing the final quantities for which the contractor will be paid."
Invalid expression