UTILITY PLAN SHEET UC-9 CORRESPONDS TO ROADWAY PLAN SHEET 14

HINDE ENGINEERING
License No. C-2639
401 Harrison Oaks Blvd., Suite 145 Cary, NC 27513

DOCUMENT NOT CONSIDERED FINAL UNLESS ALL SIGNATURES COMPLETED

PROJECT REFERENCE NO.	SHEET NO.
R-3826	UC-9

DESIGNED BY: CDB
DRAWN BY: JNA
CHECKED BY: CLS
APPROVED BY: CLS
REVISED:

NORTH CAROLINA DEPARTMENT OF TRANSPORTATION
UTILITIES ENGINEERING SEC.
PHONE:(919)707-6690
FAX:(919)250-4151

Docusigned by: Clint L. Stevens
9D6F82D777EB42D
NORTH CAROLINA PROFESSIONAL ENGINEER SEAL 040370 CLINT L. STEVENS
11/21/16

UTILITY CONSTRUCTION PLANS ONLY

UTILITY CONSTRUCTION

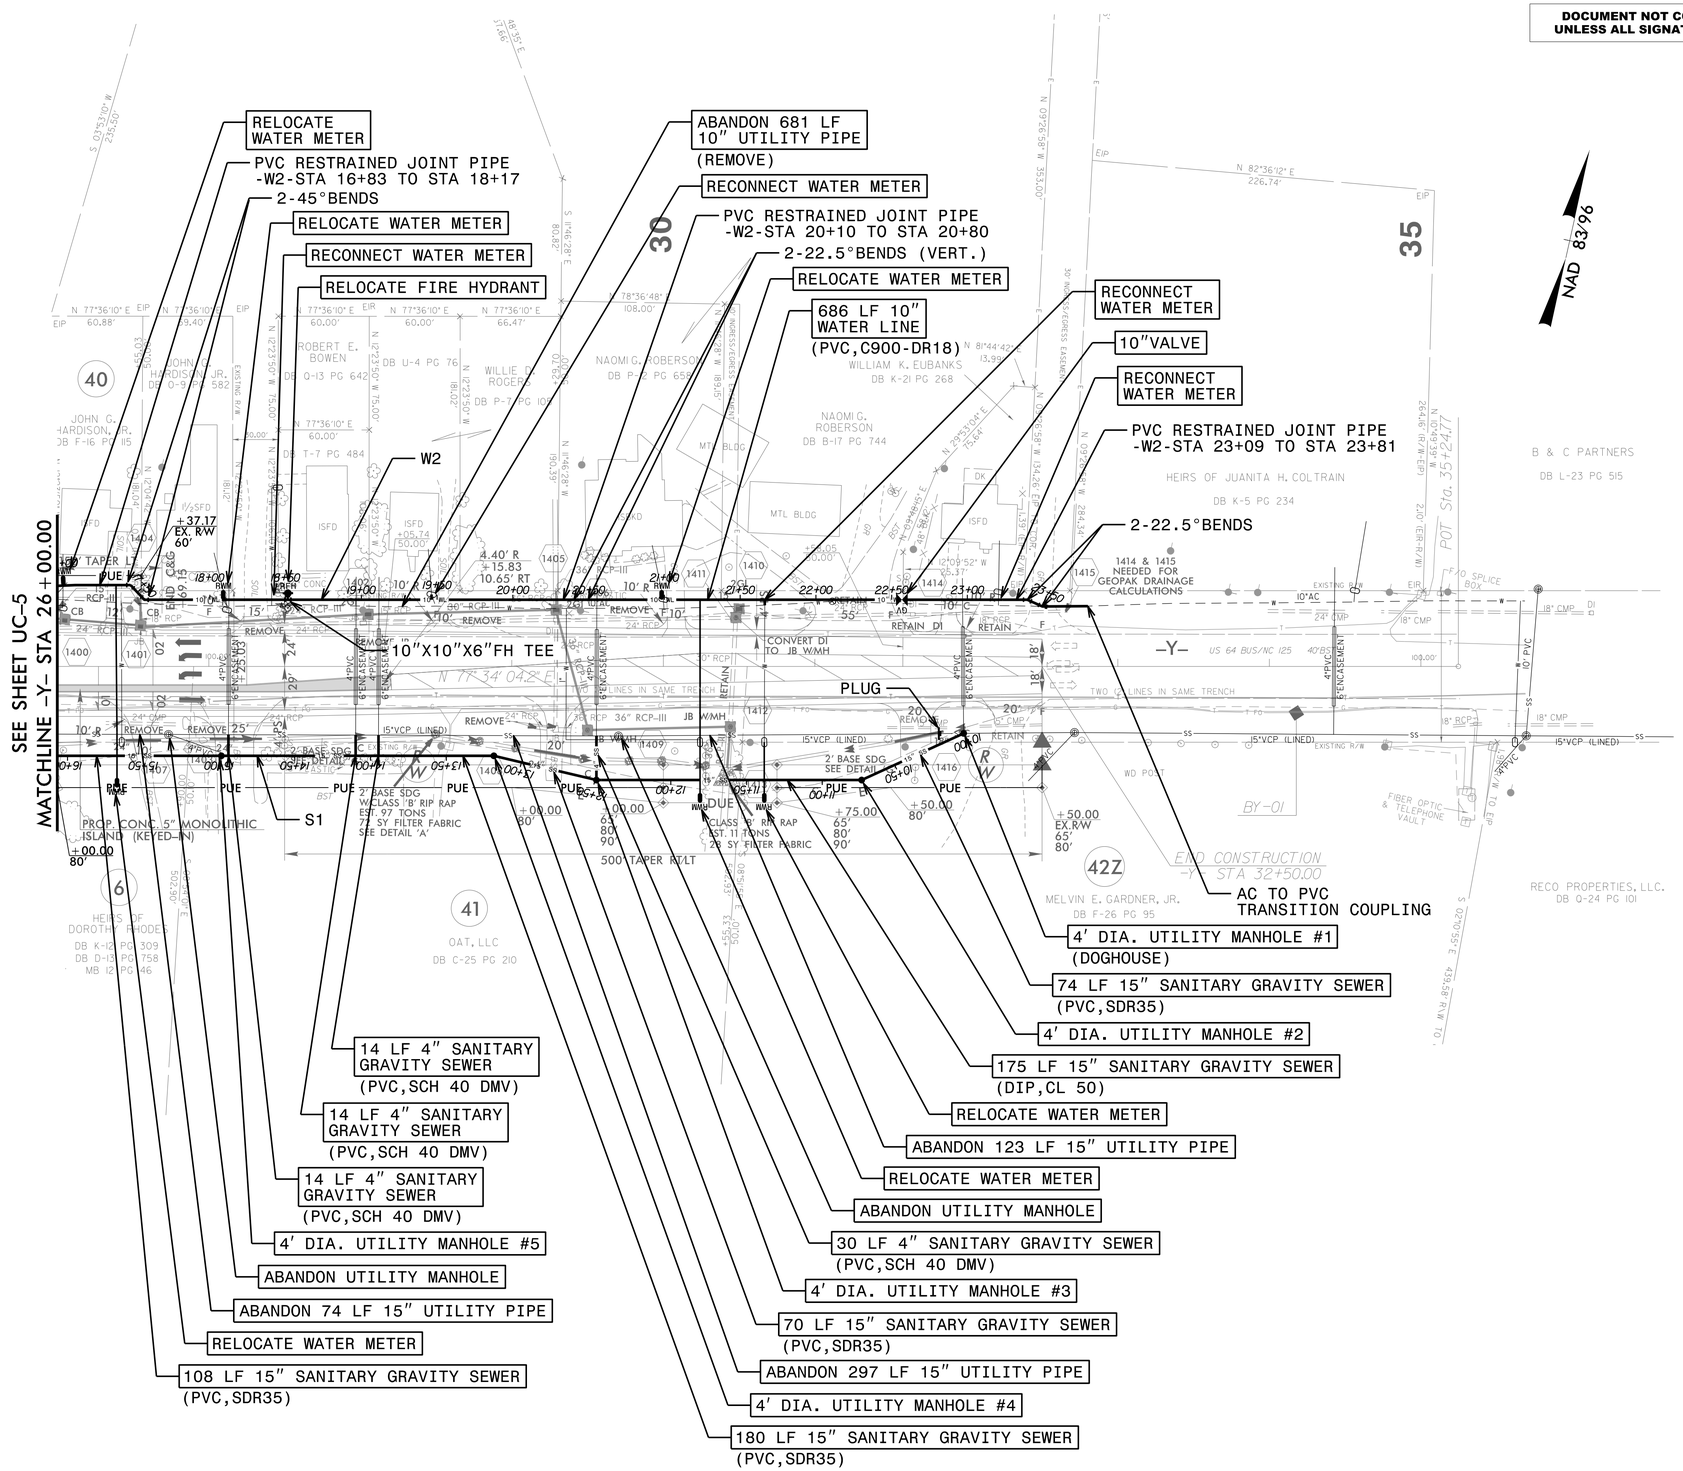

21-NOV-2016 14:40
S:\Server Files\PROJECTS\2016\A2016400.00_NCDOT_R-3826\Design\Utilities\Engineering\UC\Proj\R3826_ut_rdy14_UC09_psh.dgn
$$$$USERNAME$$$$