HINDE ENGINEERING
License No. C-2639
401 Harrison Oaks Blvd., Suite 145 Cary, NC 27513

DOCUMENT NOT CONSIDERED FINAL UNLESS ALL SIGNATURES COMPLETED

PROJECT REFERENCE NO.	SHEET NO.
R-3826	UC-11

DESIGNED BY: CDB
DRAWN BY: JNA
CHECKED BY: CLS
APPROVED BY: CLS
REVISED:

NORTH CAROLINA DEPARTMENT OF TRANSPORTATION
UTILITIES ENGINEERING SEC.
PHONE:(919)707-6690
FAX:(919)250-4151

Docusigned by: Clint L Stevens 9DEF2D777EB42D...
NORTH CAROLINA PROFESSIONAL ENGINEER SEAL 040370 CLINT L STEVENS
11/21/16

UTILITY CONSTRUCTION PLANS ONLY

UTILITY CONSTRUCTION

PROP. 10″ WATER MAIN PRISON CAMP ROAD PROFILE -W1-

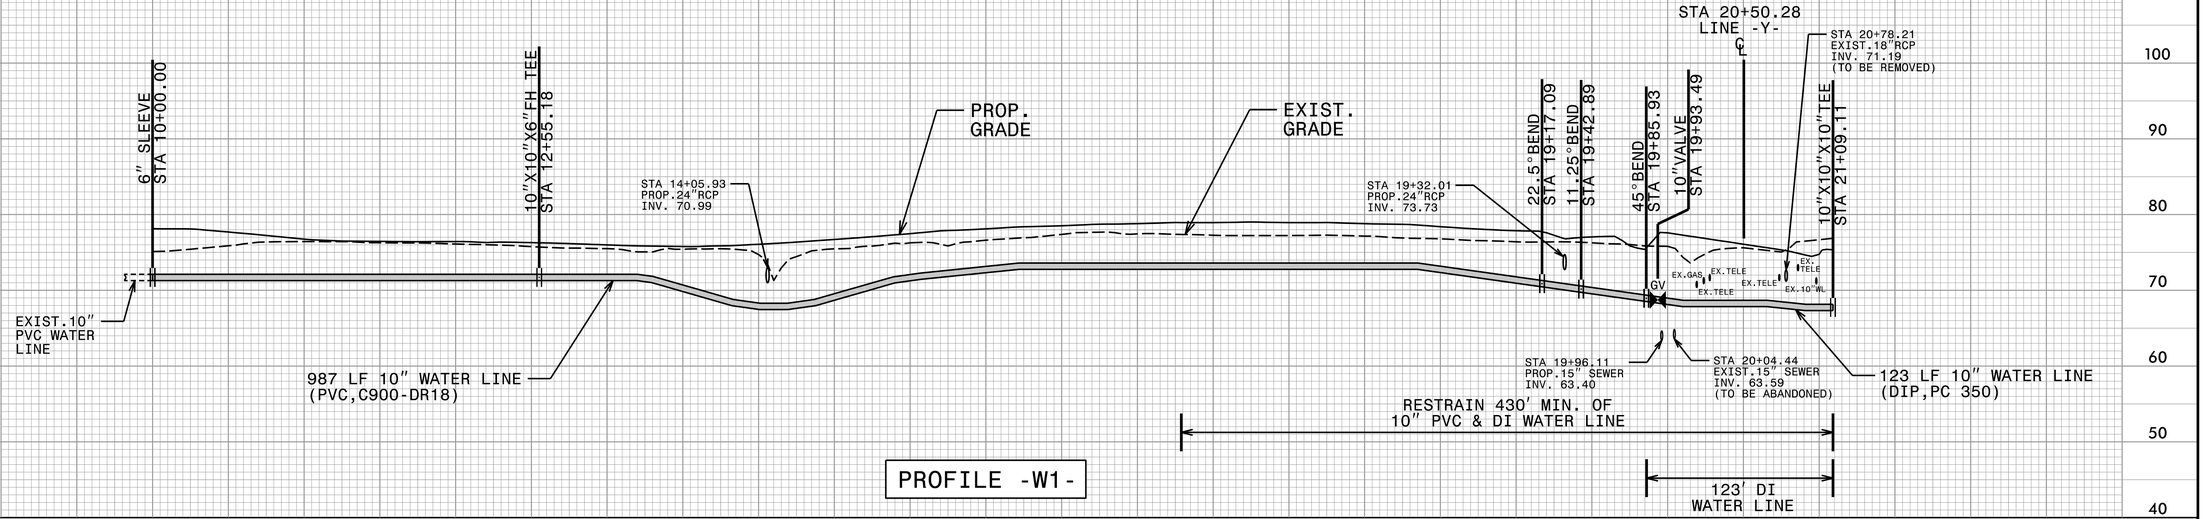

PROP. 10″ WATER MAIN US 64 BUS PROFILE -W2-

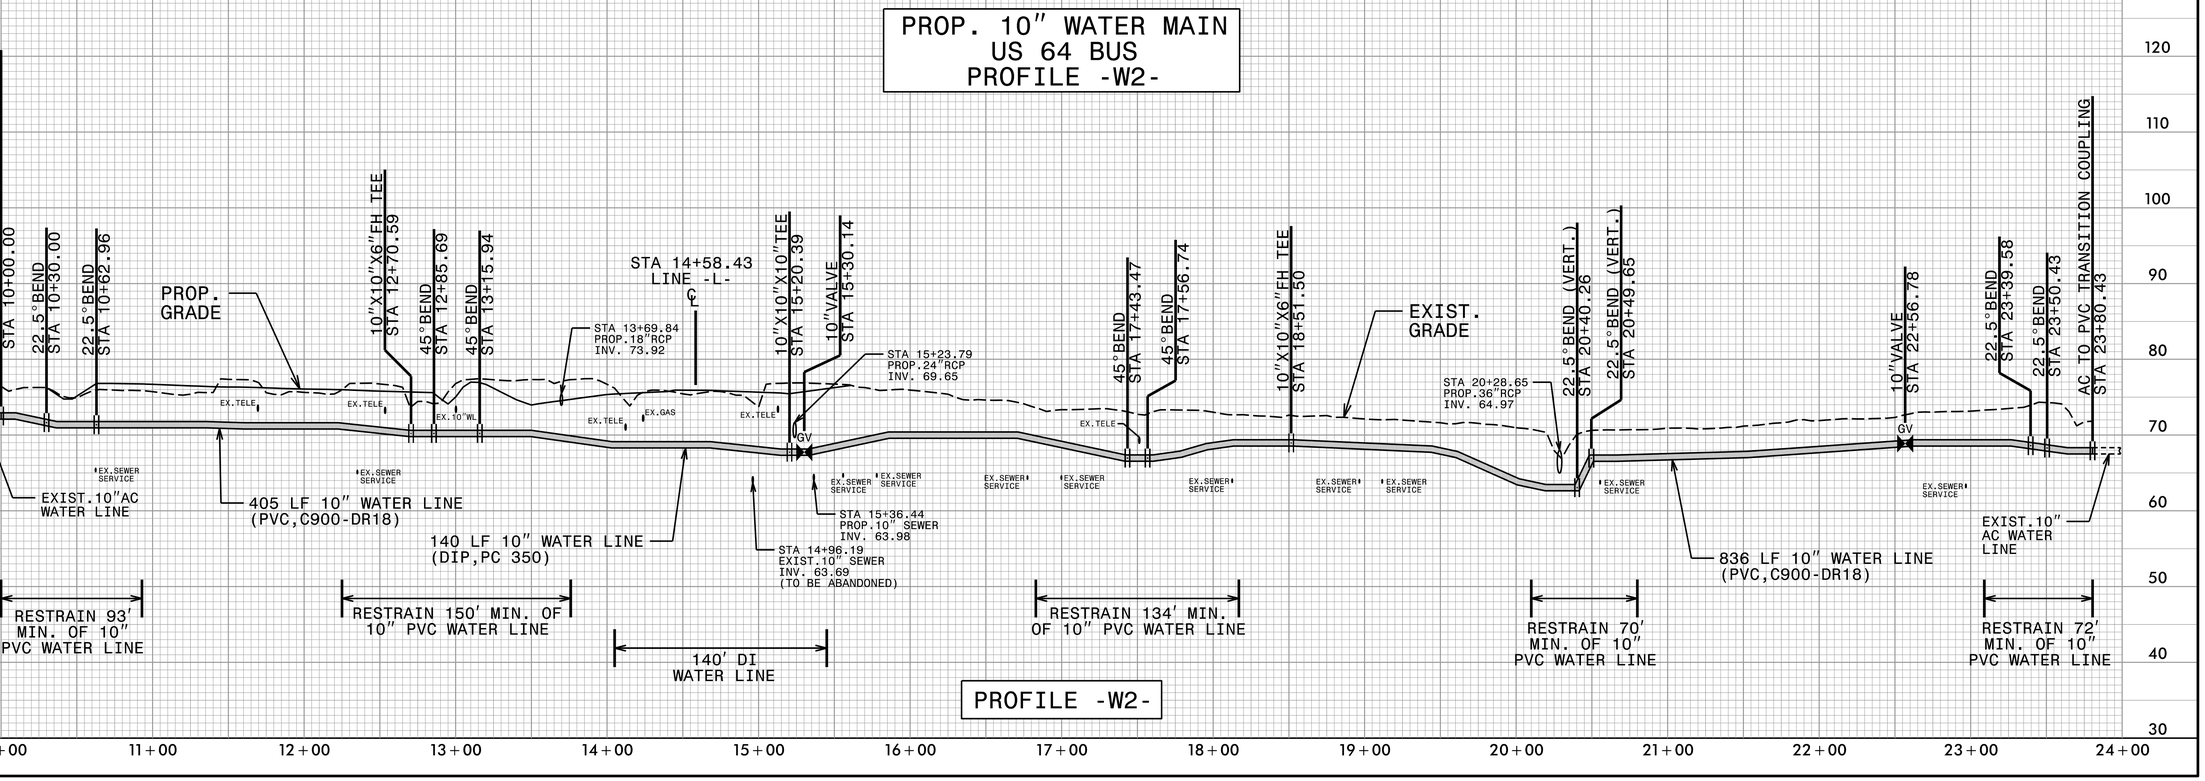

21-NOV-2016 14:42
C:\USERS\cstevens\PROJECTS\2016\A2016400.00_NCDOT_R-3826\Design\Utilities\Engineering\UC\P-o\R3826_ut_UC11_pf1_psh.dgn
$$$$USERNAME$$$$