TIP PROJECT: R-3826

STATE OF NORTH CAROLINA
DIVISION OF HIGHWAYS

T.I.P. NO.	SHEET NO.
R-3826	UO-1

UTILITIES BY OTHERS PLANS
MARTIN COUNTY

NOTE:
ALL UTILITY WORK SHOWN ON THIS SHEET IS DONE BY OTHERS.
NO PAYMENT WILL BE MADE TO THE CONTRACTOR FOR UTILITY WORK SHOWN ON THIS SHEET.

LOCATION: NC 125 WILLIAMSTON BYPASS FROM SR 1182 (EAST COLLEGE ROAD) TO NC 125 NORTHWEST OF WILLIAMSTON

TYPE OF WORK: POWER, GAS & TELECOM RELOCATIONS

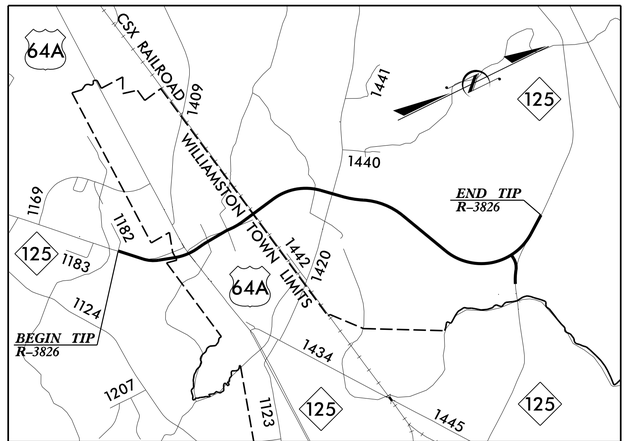

VICINITY MAP

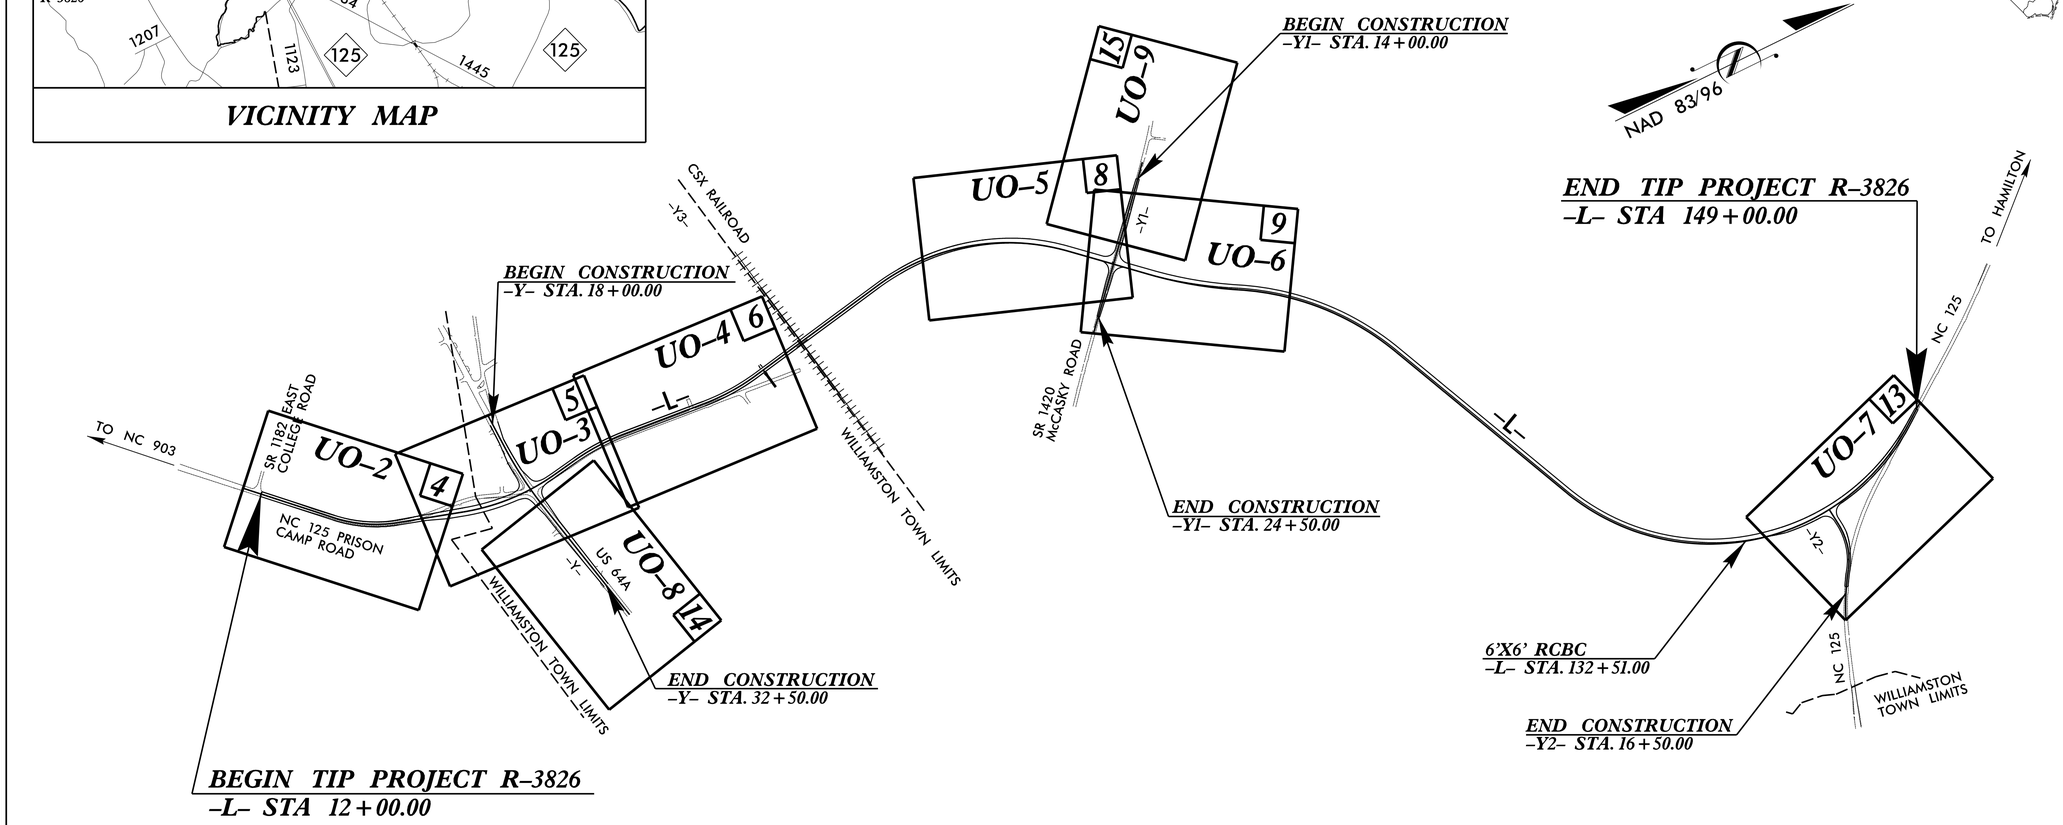

GRAPHIC SCALES

50 25 0 50 100
PLANS

50 25 0 50 100
PROFILE (HORIZONTAL)

10 5 0 10 20
PROFILE (VERTICAL)

INDEX OF SHEETS

SHEET NO.	DESCRIPTION
UO-1	TITLE SHEET
UO-2 THRU UO-9	UBO PLAN SHEETS

UTILITY OWNERS WITH CONFLICTS

(A) POWER - DOMINION POWER
(B) GAS - PIEDMONT NATURAL GAS
(C) TELECOM - CENTURY LINK
(D) TELECOM - SUDDEN LINK

PREPARED IN THE OFFICE OF:

HINDE ENGINEERING
License No. C-2639
401 Harrison Oaks Blvd., Suite 145 Cary, NC 27513
Ph. (919) 653-0001

DIVISION OF HIGHWAYS
UTILITIES UNIT
1555 MAIL SERVICES CENTER
RALEIGH NC 27699-1555
PHONE (919) 707-6690
FAX (919) 250-4151

Bo Hemphill, PE	UTILITIES REGIONAL ENGINEER
Ashley Cox, LG	UTILITIES ENGINEER
Amy Dupree	UTILITIES AREA COORDINATOR
	UTILITIES COORDINATOR

20-OCT-2016 08:57
S:\Server Files\PROJECTS\2016\A2016400.00_NCDOT_R-3826\Design\Utilities\Engineering\UBO\Proj\R3826_ut_tsh_U001_psh.dgn
$$$$USERNAME$$$$