PROJECT REFERENCE NO.	SHEET NO.
R-3826	UO-6

UTILITIES BY OTHERS

UTILITIES BY OTHERS PLAN SHEET UO-6
CORRESPONDS TO ROADWAY PLAN SHEET 9

NOTE:
ALL UTILITY WORK SHOWN ON THIS SHEET IS DONE BY OTHERS. NO PAYMENT WILL BE MADE TO THE CONTRACTOR FOR UTILITY WORK SHOWN ON THIS SHEET.

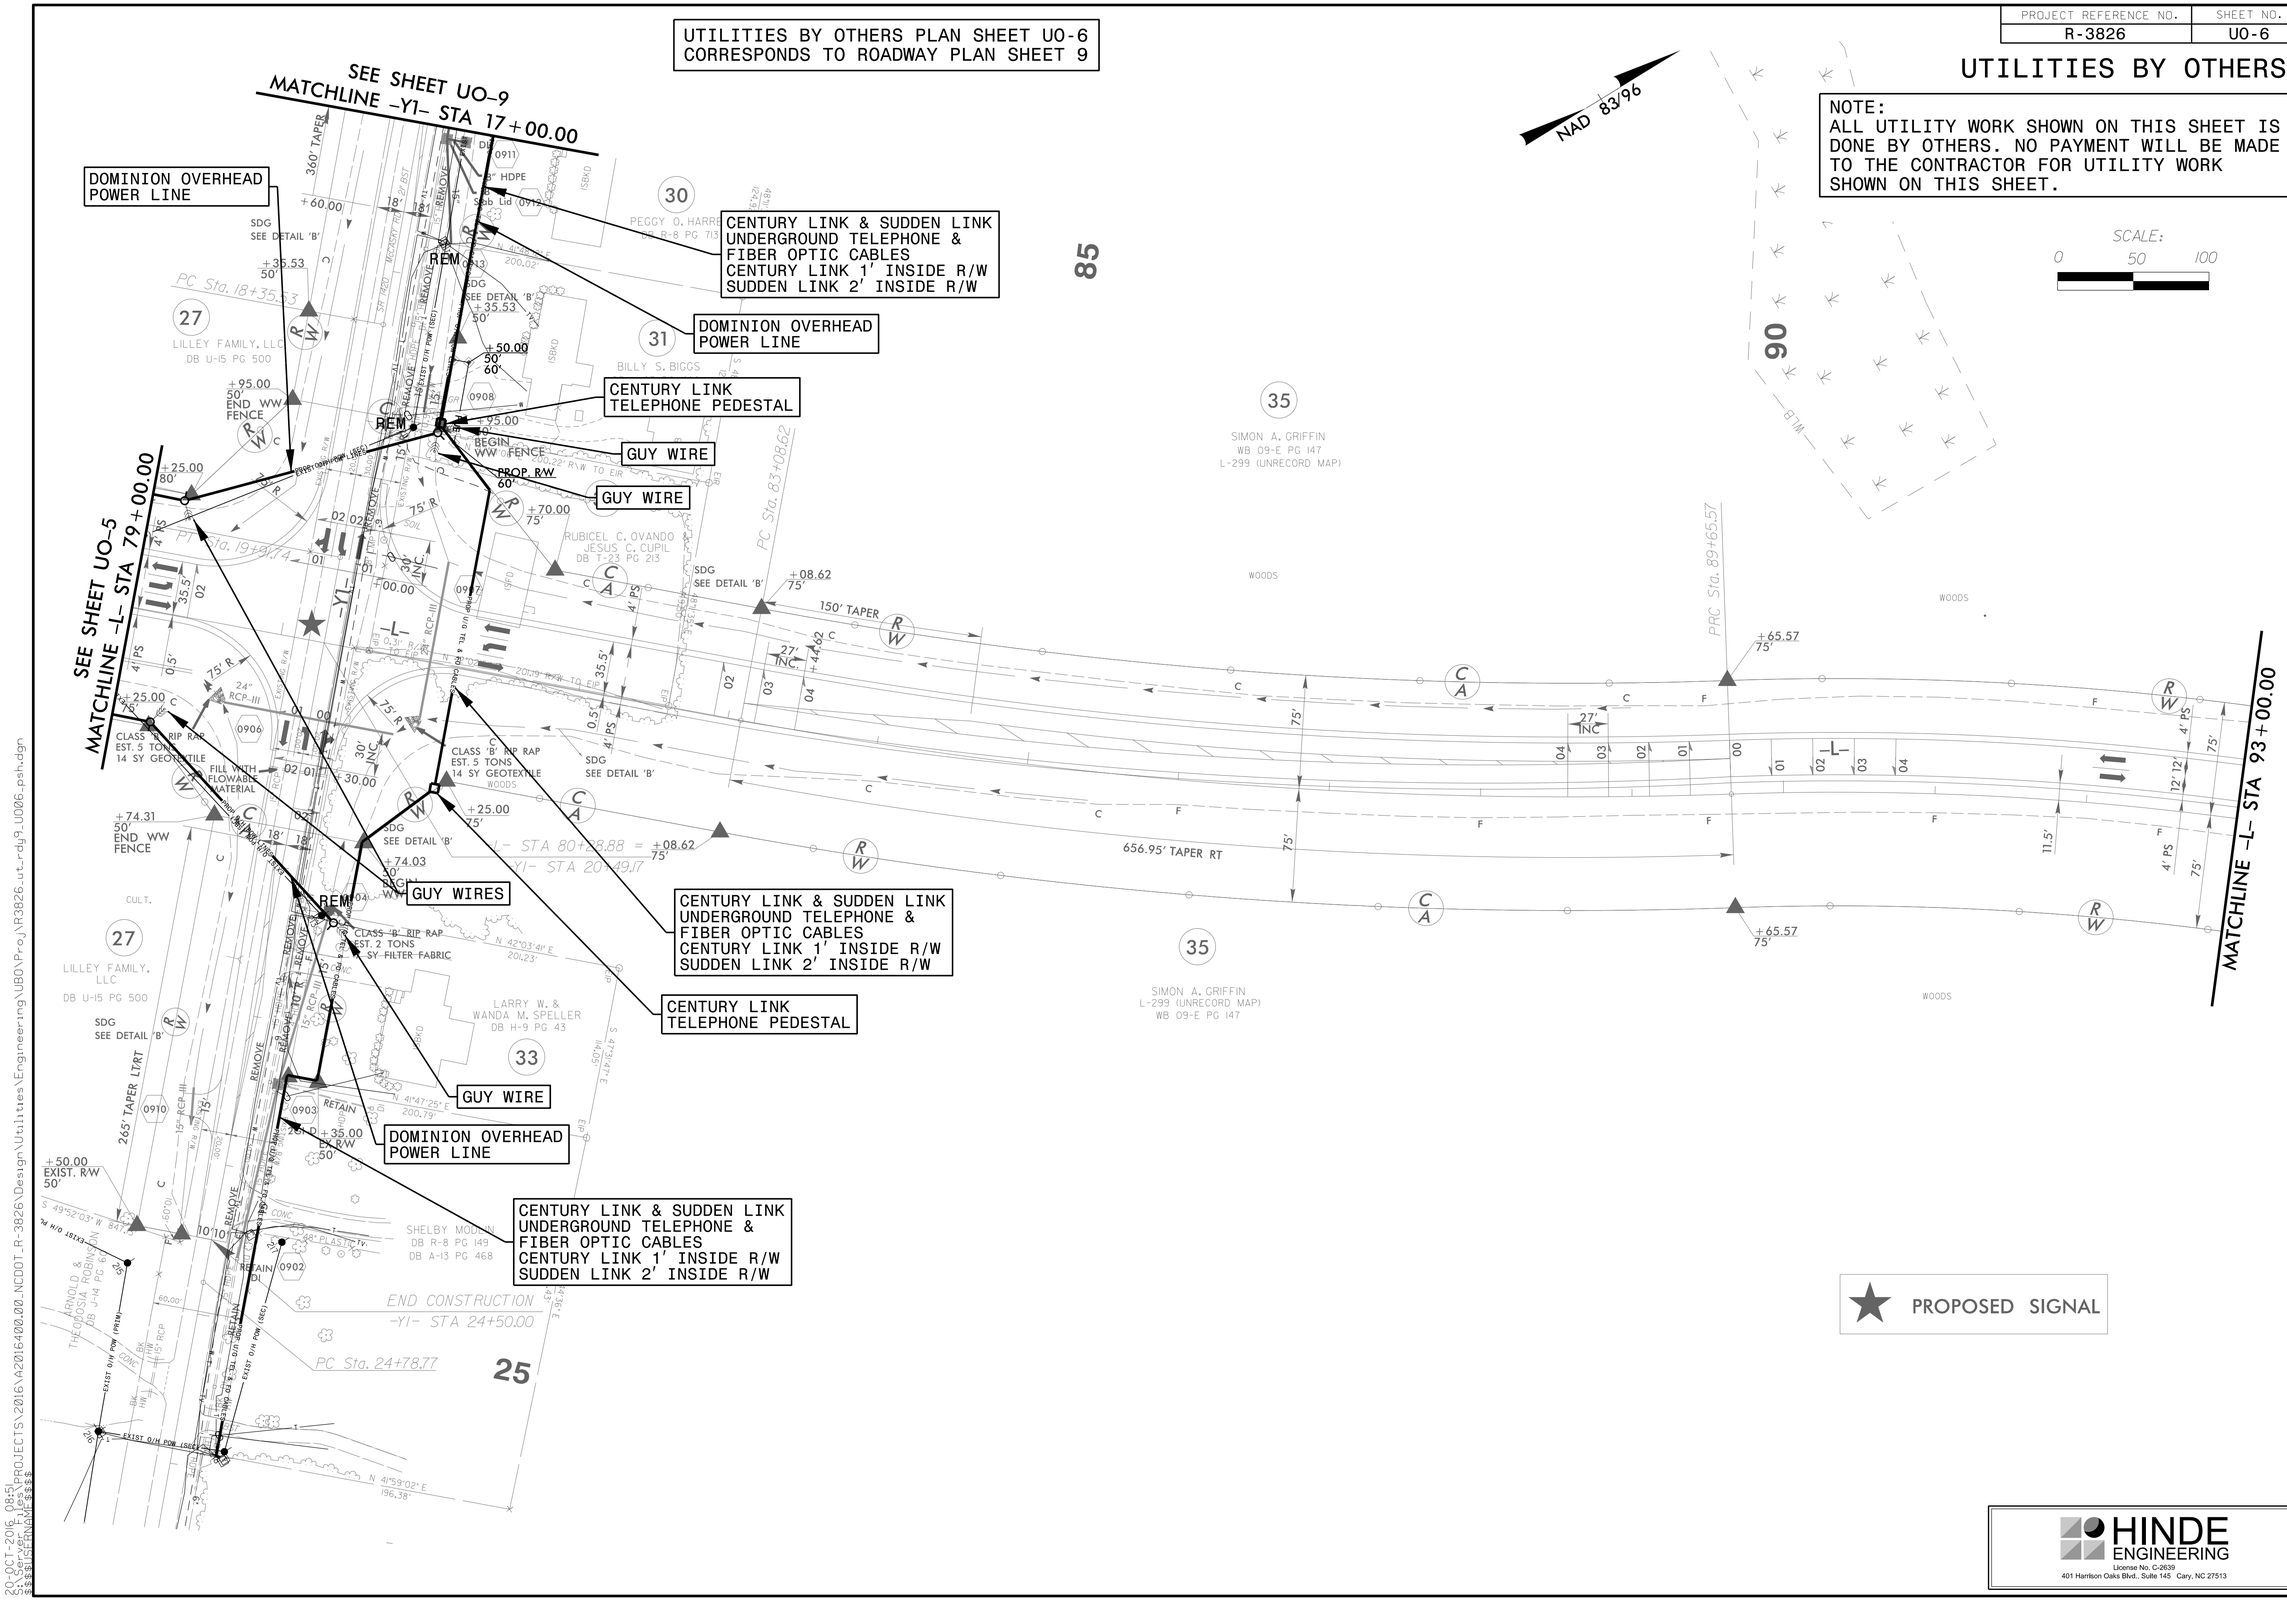

HINDE ENGINEERING
License No. C-2639
401 Harrison Oaks Blvd., Suite 145 Cary, NC 27513