PROJECT REFERENCE NO.	SHEET NO.
R-3826	U0-8

UTILITIES BY OTHERS

UTILITIES BY OTHERS PLAN SHEET U0-8
CORRESPONDS TO ROADWAY PLAN SHEET 14

NOTE:
ALL UTILITY WORK SHOWN ON THIS SHEET IS DONE BY OTHERS. NO PAYMENT WILL BE MADE TO THE CONTRACTOR FOR UTILITY WORK SHOWN ON THIS SHEET.

SCALE:
0 50 100

NAD 83/96

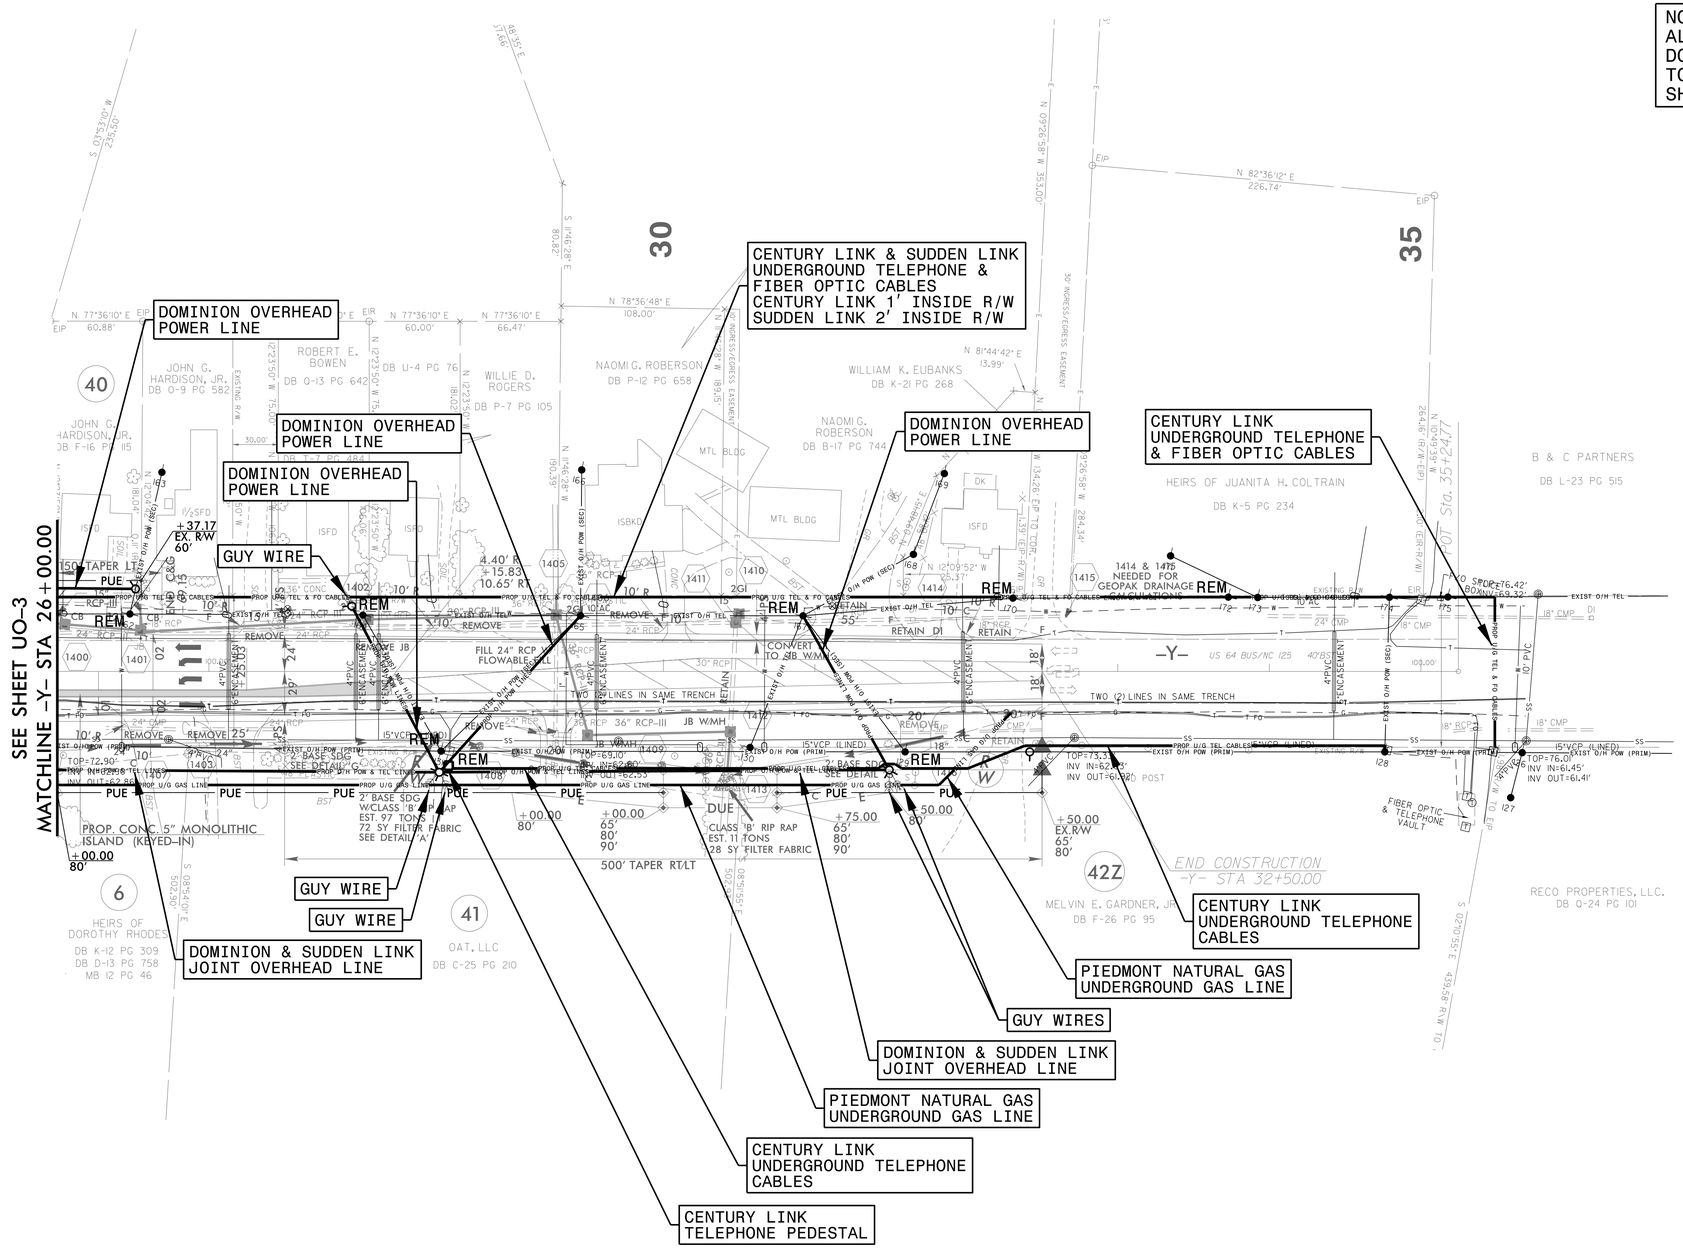

HINDE ENGINEERING
License No. C-2639
401 Harrison Oaks Blvd., Suite 145 Cary, NC 27513

20-OCT-2016 08:54
S:\Design Projects\PROJECTS\2016\A2016400.00_NCDOT_R-3826\Design\Utilities\Engineering\UBD\Proj\R3826_ut_rdy14_U008.psh.dgn
$$$$USERNAME$$$$