DocuSign Envelope ID: 54DFE4C6-74EC-414A-88E4-497A924E9DDD

PROJECT REFERENCE NO.	SHEET NO.
R-5023B	6
R/W SHEET NO.	

ROADWAY DESIGN ENGINEER
NORTH CAROLINA PROFESSIONAL SEAL 25474 ENGINEER W. CRAIG PARKER
DocuSigned by: W. Craig Parker
11/4/2016

HYDRAULICS ENGINEER
NORTH CAROLINA PROFESSIONAL SEAL 15764 ENGINEER JAMES A. BYRD
DocuSigned by: James A. Byrd
11/3/2016

HNTB
HNTB NORTH CAROLINA, P.C.
343 E. Six Forks Road, Suite 200
Raleigh, North Carolina 27609
NC License No: C-1554

DOCUMENT NOT CONSIDERED FINAL UNLESS ALL SIGNATURES COMPLETED

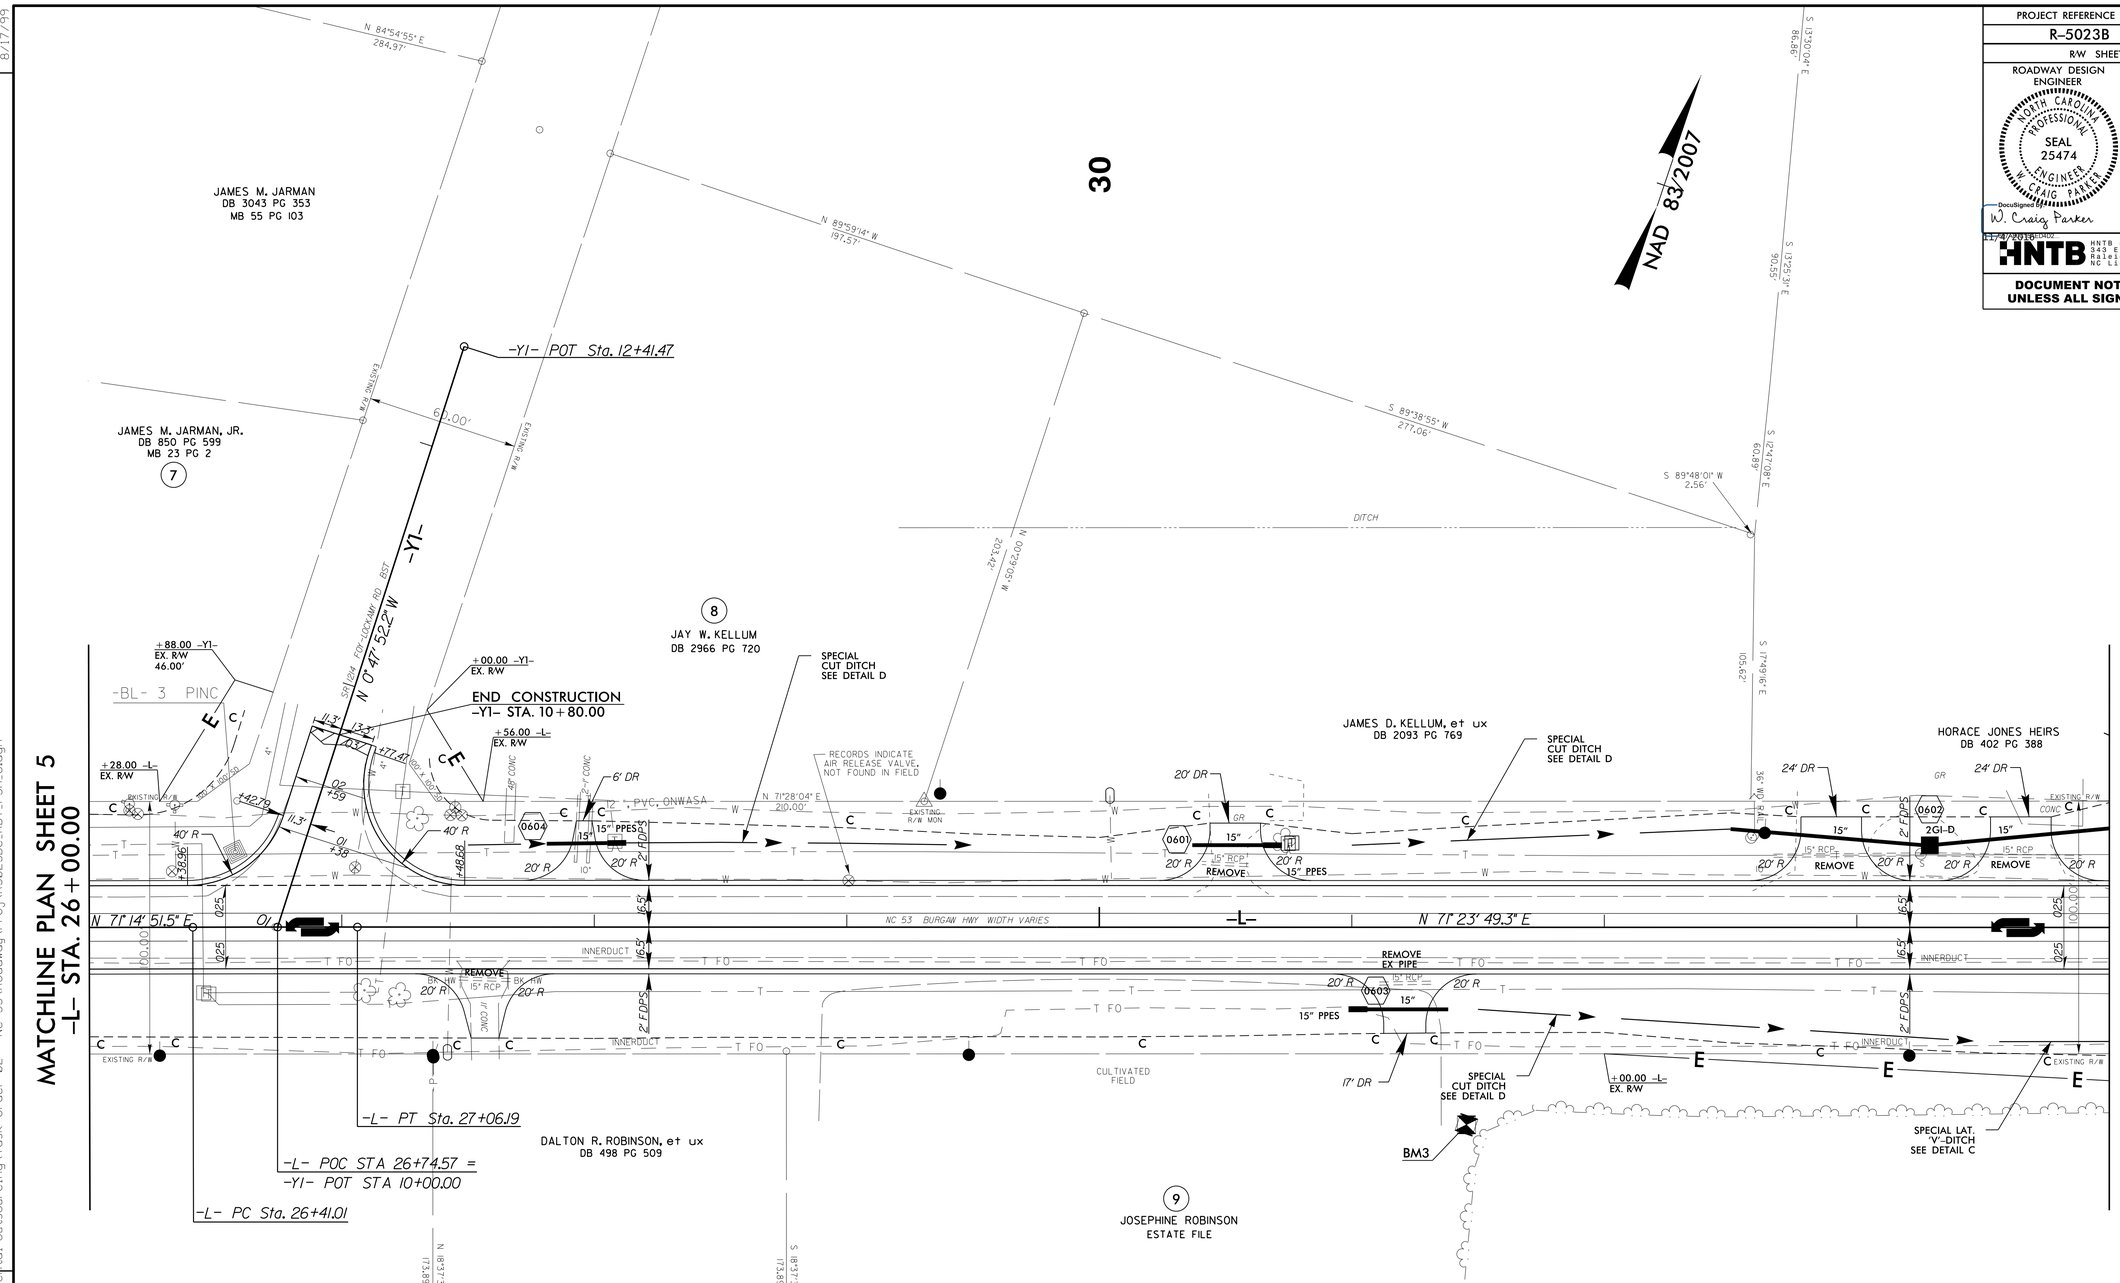

-L-
PI Sta 26+73.60
Δ = 0° 08' 57.8" (RT)
D = 0° 13' 45.1"
L = 65.18'
T = 32.59'
R = 25,000.00'
RO = SEE PLANS
SE = SEE PLANS

DETAIL D
SPECIAL CUT DITCH
(Not to Scale)

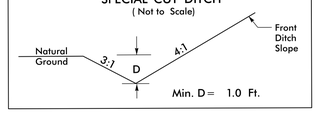

FROM -L- STA. 27+50 TO STA. 29+50 LT
FROM -L- STA. 31+00 TO STA. 32+50 LT
FROM -L- STA. 31+50 TO STA. 33+25 RT

DETAIL C
SPECIAL LATERAL 'V' DITCH
(Not to Scale)

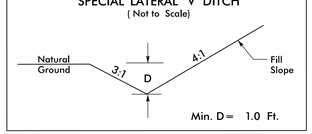

FROM -L- STA. 33+25 TO STA. 34+00 RT

SEE SHEET 18 FOR -L- PROFILE
SEE SHEET 21 FOR -Y1- PROFILE

REVISIONS

8/17/99

03-NOV-2016 12:01
\\rdw00\projects\49353 Division 3 Environmental Outsourcing\Task Order 02 - NC 53\Roadway\Proj\R5023BC_RDY_PSH_6.dgn
$$$$USERNAME$$$$