DocuSign Envelope ID: 54DFE4C6-74EC-414A-88E4-497A924E9DDD

PROJECT REFERENCE NO.	SHEET NO.
R-5023B	10
R/W SHEET NO.	

ROADWAY DESIGN ENGINEER
NORTH CAROLINA PROFESSIONAL SEAL 25474 ENGINEER W. CRAIG PARKER
DocuSigned by: W. Craig Parker
11/4/2016

HYDRAULICS ENGINEER
NORTH CAROLINA PROFESSIONAL SEAL 15764 ENGINEER JAMES A. BYRD
DocuSigned by: James A. Byrd
11/3/2016

HNTB
HNTB NORTH CAROLINA, P.C.
343 E. Six Forks Road, Suite 200
Raleigh, North Carolina 27609
NC License No: C-1554

DOCUMENT NOT CONSIDERED FINAL UNLESS ALL SIGNATURES COMPLETED

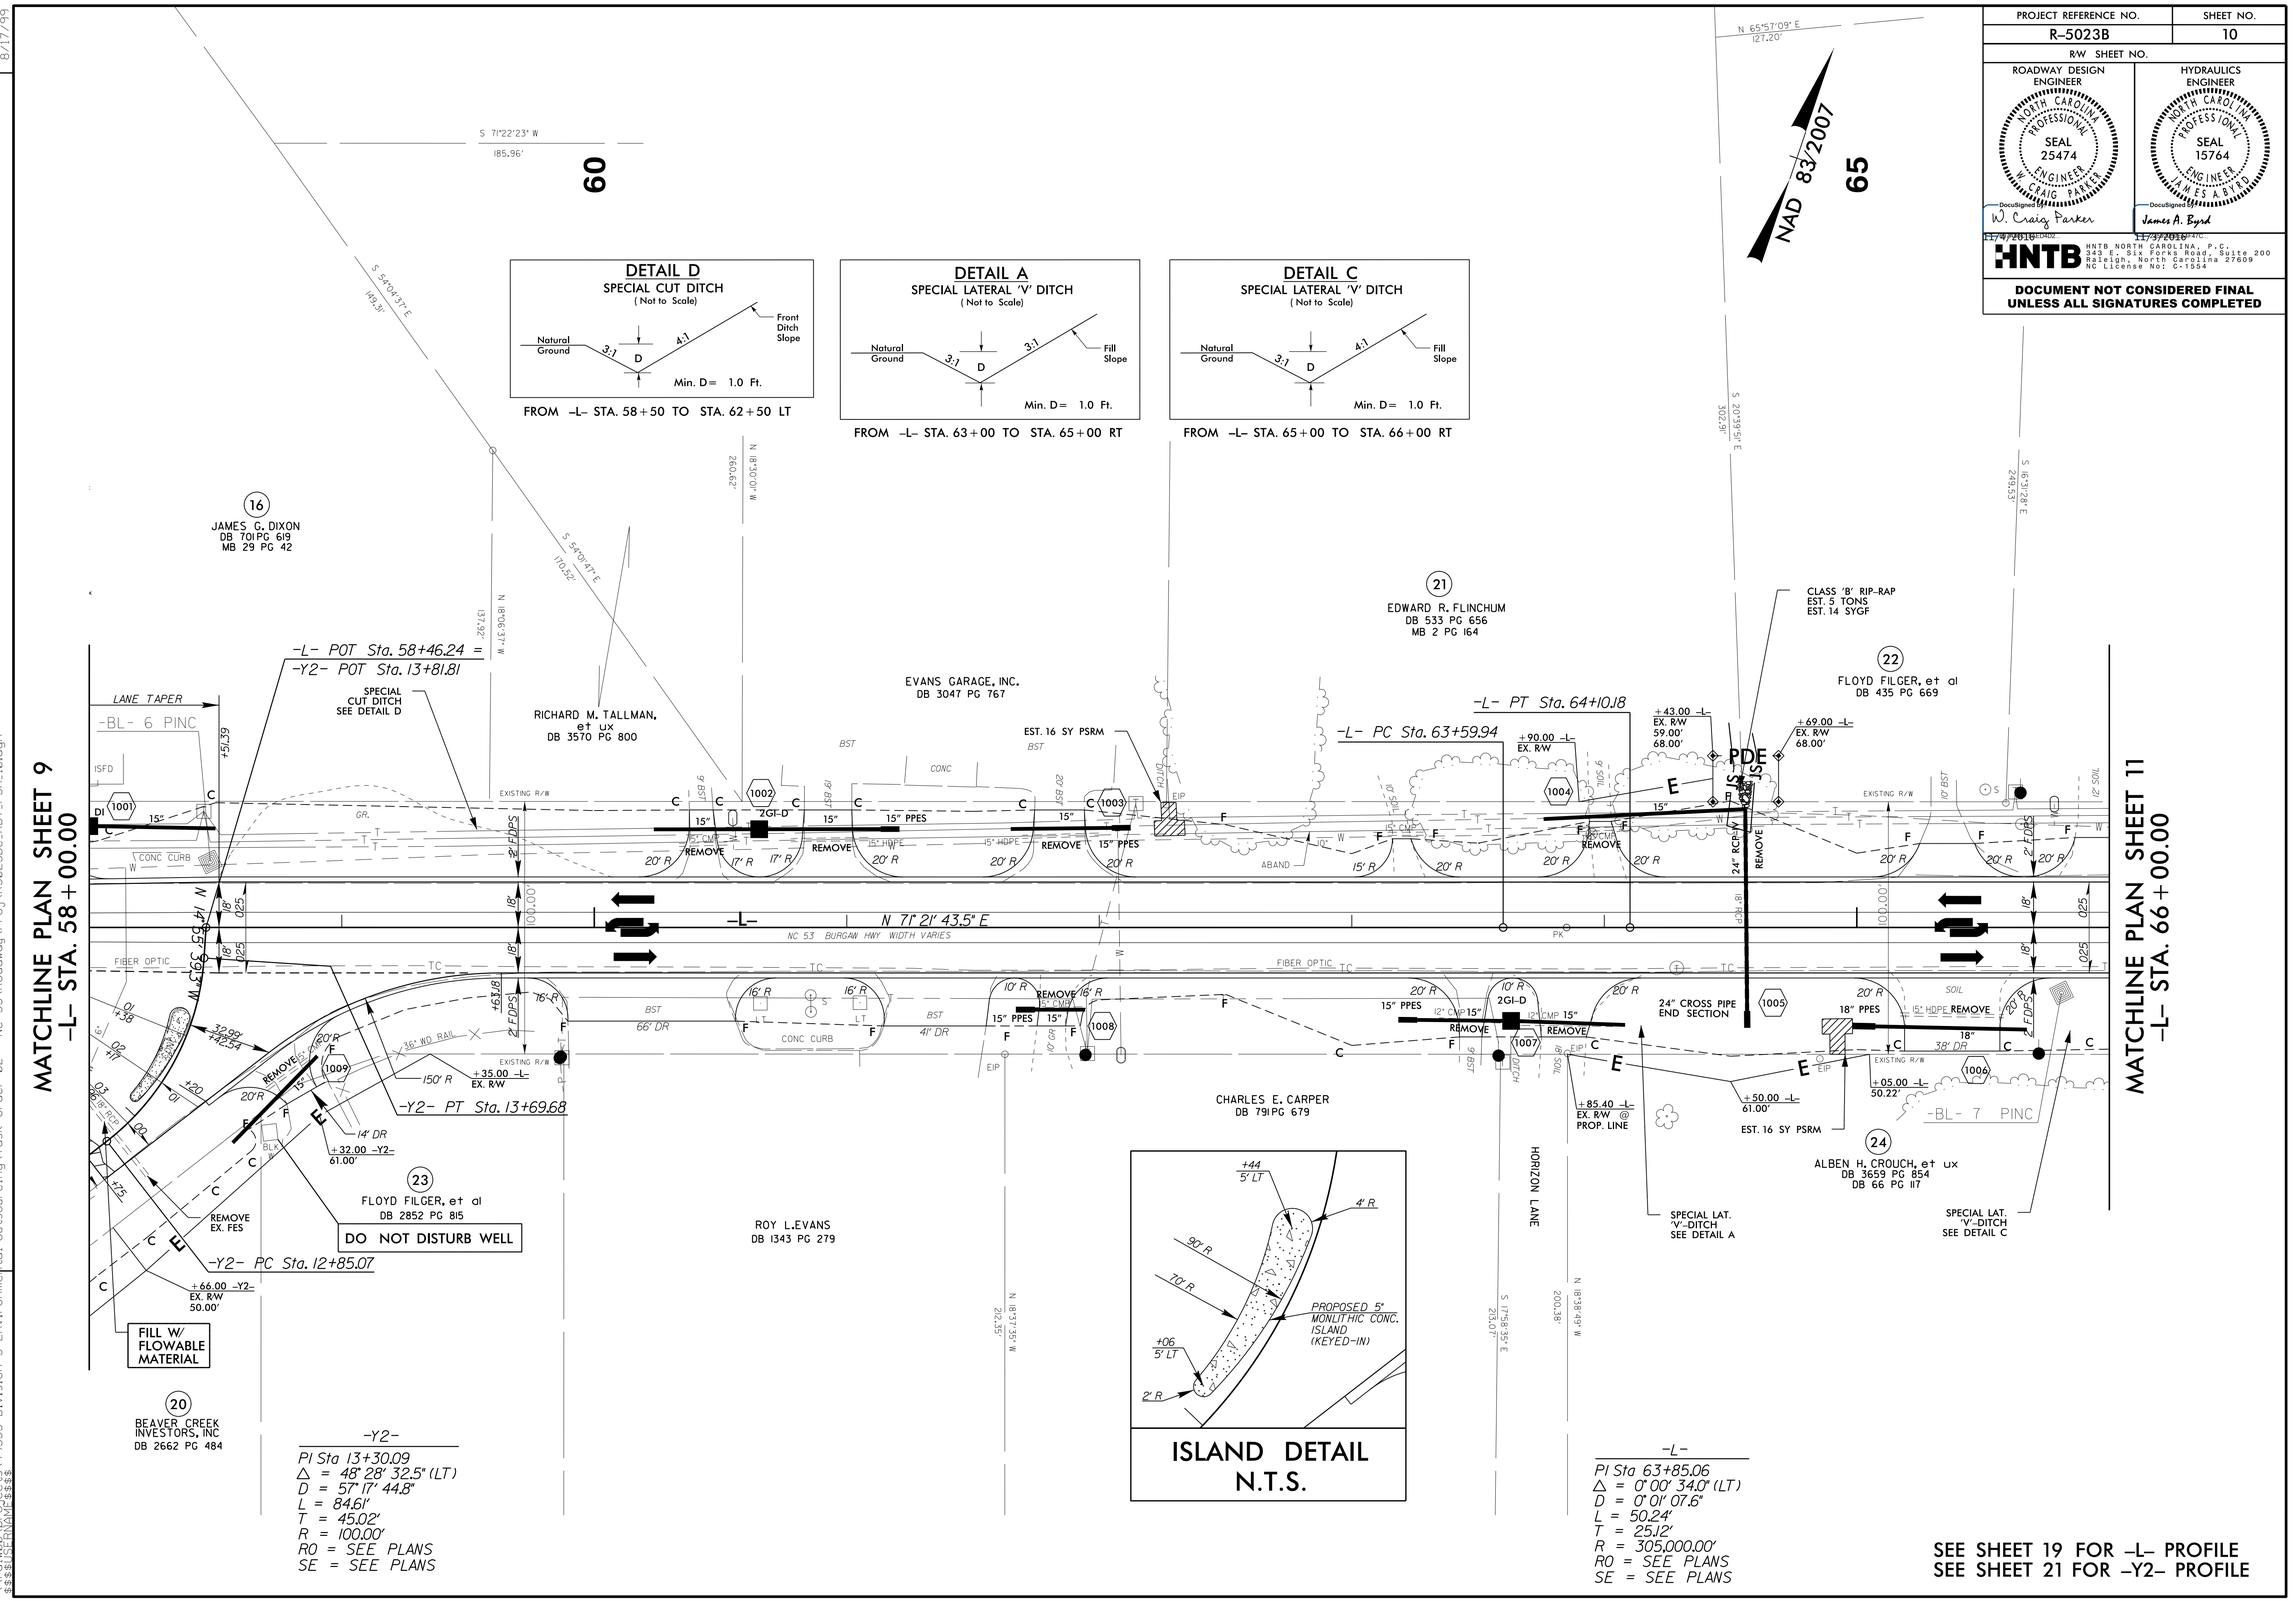

-Y2-
PI Sta 13+30.09
△ = 48° 28' 32.5" (LT)
D = 57° 17' 44.8"
L = 84.61'
T = 45.02'
R = 100.00'
RO = SEE PLANS
SE = SEE PLANS

-L-
PI Sta 63+85.06
△ = 0° 00' 34.0" (LT)
D = 0° 01' 07.6"
L = 50.24'
T = 25.12'
R = 305,000.00'
RO = SEE PLANS
SE = SEE PLANS

SEE SHEET 19 FOR -L- PROFILE
SEE SHEET 21 FOR -Y2- PROFILE

REVISIONS

8/17/99

03-NOV-2016 12:02
\\rai\00\projects\49353 Division 3 Environmental Outsourcing\Task Order 02 - NC 53\Roadway\Proj\R5023BC_RDY_PSH_10.dgn
$$$$USERNAME$$$$