DocuSign Envelope ID: 54DFE4C6-74EC-414A-88E4-497A924E9DDD

HNTB NORTH CAROLINA, P.C.
343 E. Six Forks Road, Suite 200
Raleigh, North Carolina 27609
NC License No: C-1554

PROJECT REFERENCE NO.	SHEET NO.
R-5023B	19

ROADWAY DESIGN ENGINEER
NORTH CAROLINA PROFESSIONAL SEAL 25474 ENGINEER W. CRAIG PARKER
DocuSigned by: W. Craig Parker
11/4/2016

HYDRAULICS ENGINEER
NORTH CAROLINA PROFESSIONAL SEAL 15764 ENGINEER JAMES A. BYRD
DocuSigned by: James A. Byrd
11/3/2016

DOCUMENT NOT CONSIDERED FINAL UNLESS ALL SIGNATURES COMPLETED

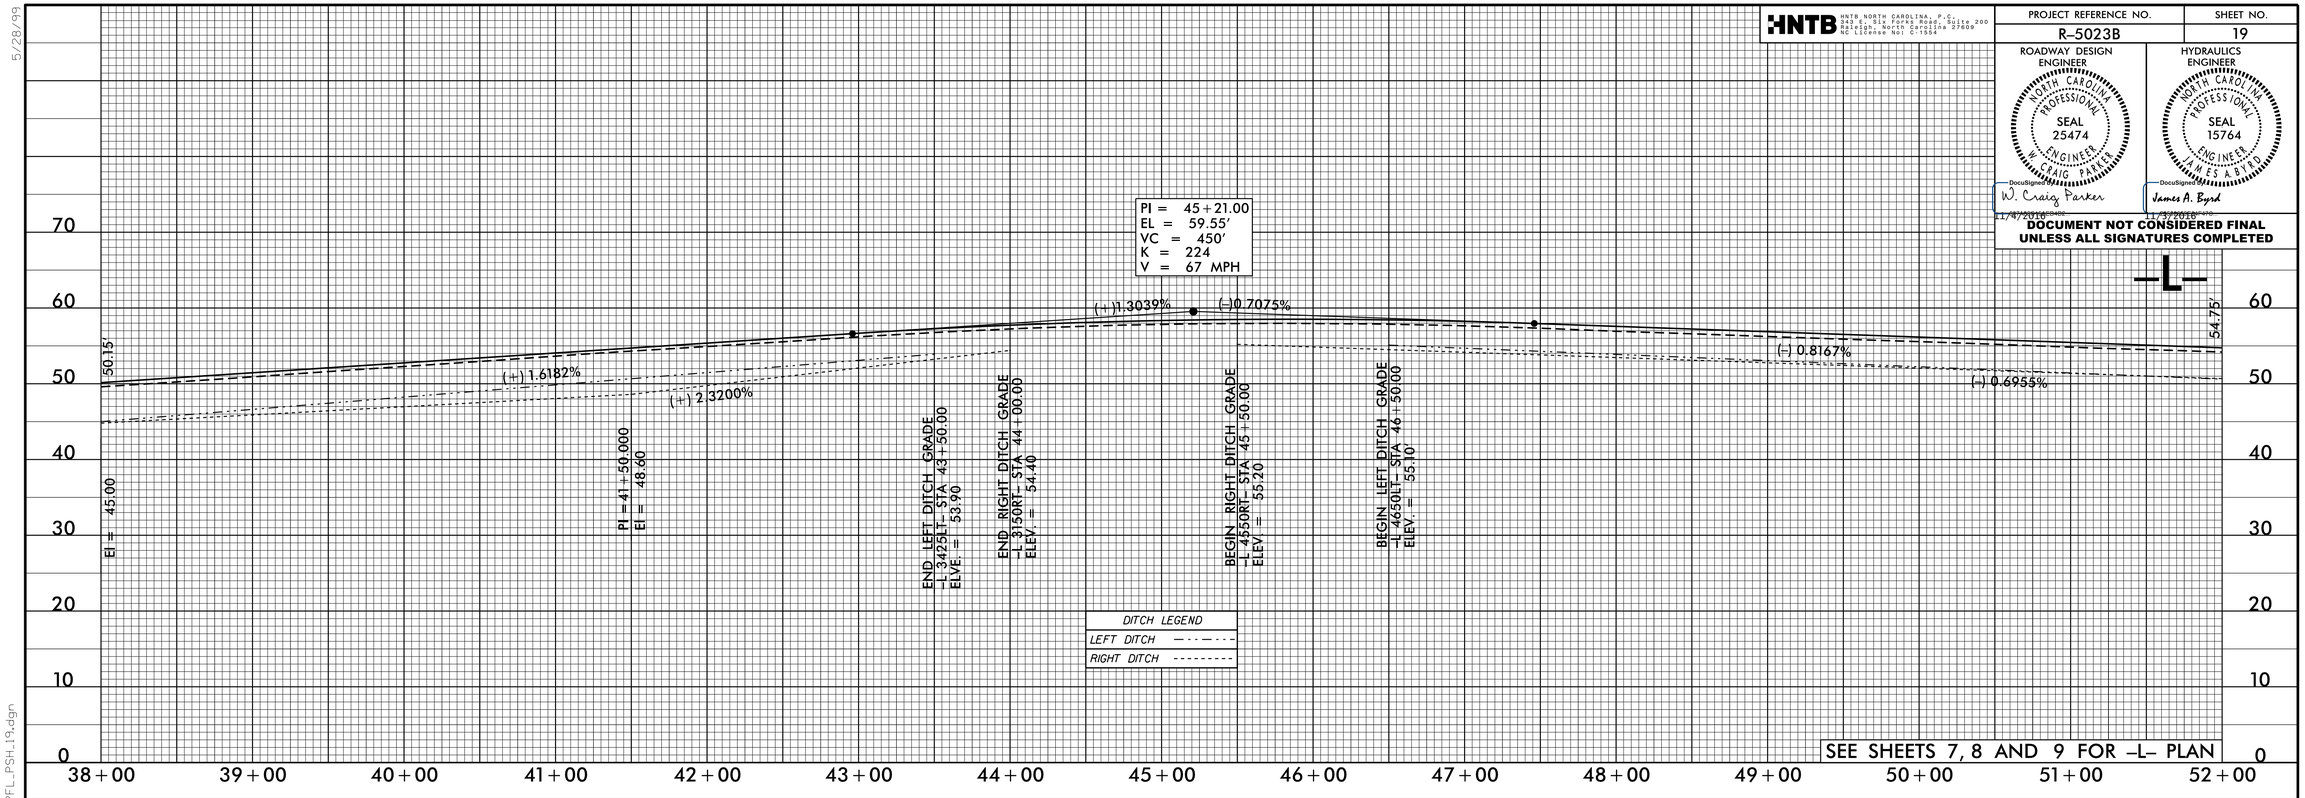

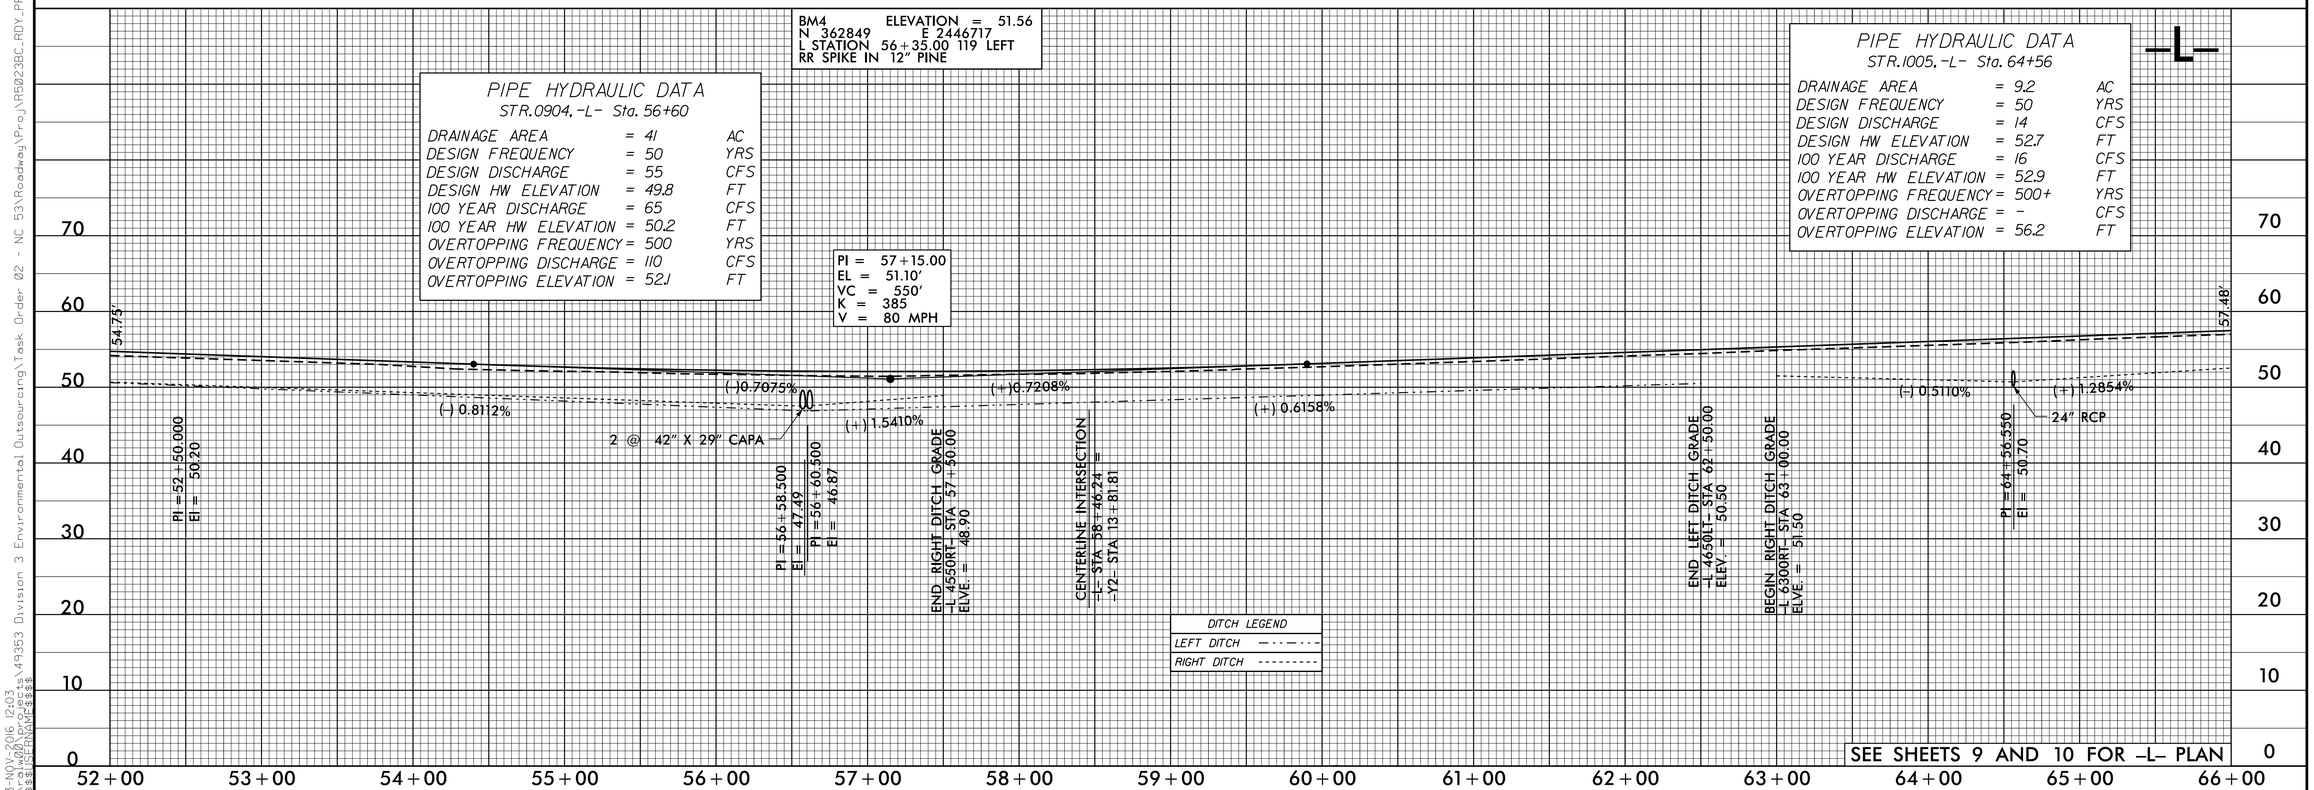

5/28/99

03-NOV-2016 12:03
\\rdw00\projects\49353 Division 3 Environmental Outsourcing\Task Order 02 - NC 53\Roadway\Proj\R5023BC_RDY_PFL_PSH_19.dgn
$$$$USERNAME$$$$