DocuSign Envelope ID: FB6FD820-7B84-4C1B-98D4-089D20222F0B

| PROJ. REFERENCE NO. | SHEET NO. |
|---|---|
| R-5023B | TMP-4 |

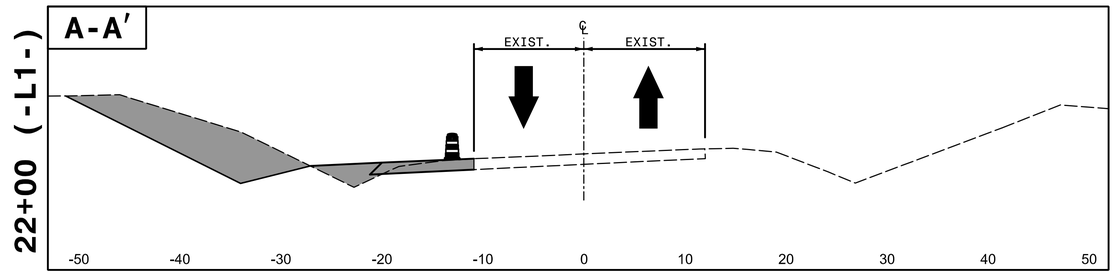


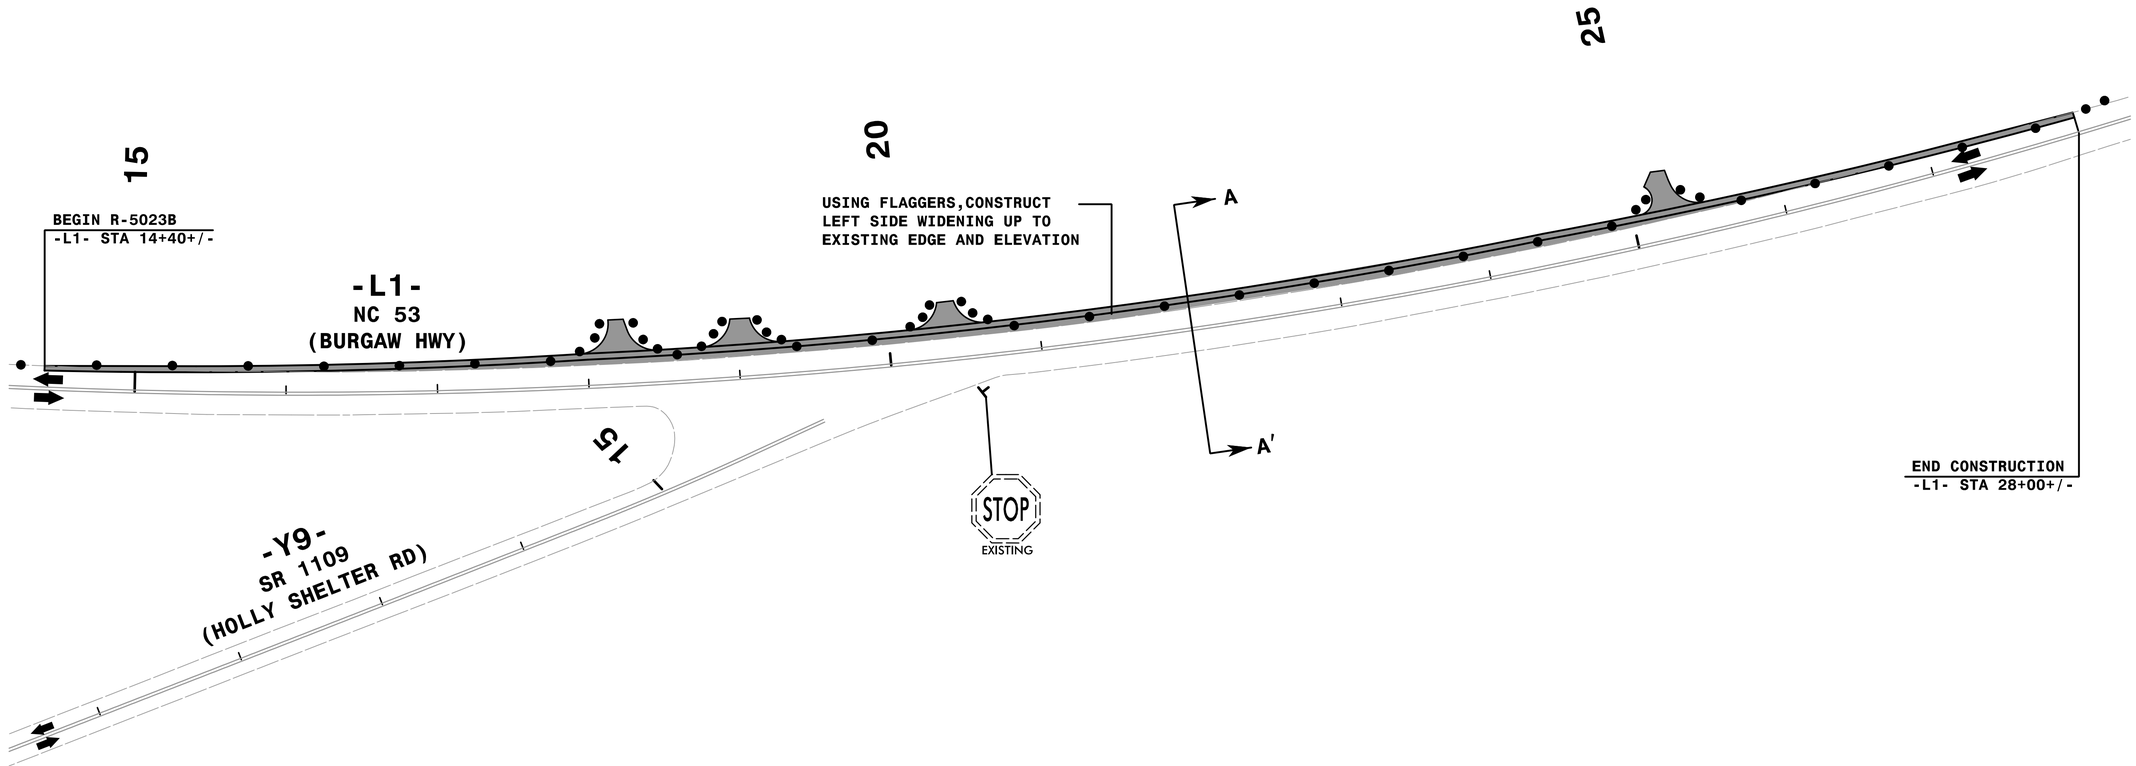


REVISIONS

8/17/99

QA/QC STAGE:

REVIEW:

CONCUR:

REVISE:

VERIFY:

7/25/2016
4:30:38 PM
...\TMP\R5023BC_tc_TMP_A1P1D1.dgn

HNTB

HNTB NORTH CAROLINA, P.C.
343 E. Six Forks Road, Suite 200
Raleigh, North Carolina 27609
NC License No: C-1554

**DOCUMENT NOT CONSIDERED FINAL UNLESS ALL SIGNATURES COMPLETED**

APPROVED: Recognized by: Rhonda B. Early
F34CAF5AC6BF48A...

DATE: 7/25/2016

NORTH CAROLINA PROFESSIONAL SEAL 023521 ENGINEER RHONDA B. EARLY SEAL

DIVISION OF HIGHWAYS * STATE OF NORTH CAROLINA * DEPARTMENT OF TRANSPORTATION * WORK ZONE TRAFFIC CONTROL

# TRANSPORTATION MANAGEMENT PLAN

## AREA 1
## PHASE I
## DETAIL

...\TMP\R5023BC_tc_TMP_A1P1D1.dgn