DocuSign Envelope ID: FB6FD820-7B84-4C1B-98D4-089D20222F0B

PROJ. REFERENCE NO.	SHEET NO.
R-5023B	TMP-6

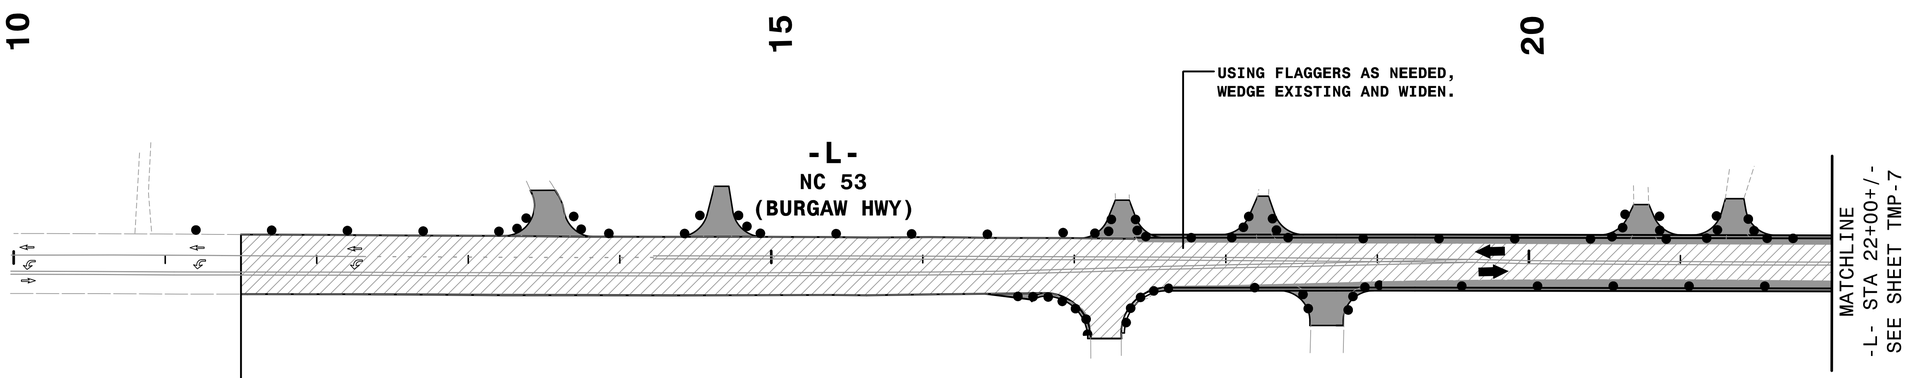

8/17/99

REVISIONS

QA/QC STAGE:

REVIEW:

CONCUR:

REVISE:

VERIFY:

7/25/2016
5:31:05 PM
...\TMP\R5023BC_tc_TMP_A2P1D1.dgn

DOCUMENT NOT CONSIDERED FINAL
UNLESS ALL SIGNATURES COMPLETED

APPROVED:
DocuSigned by:
Rhonda B. Early
F34CAF5AC8BF48A...

DATE: 7/25/2016

NORTH CAROLINA PROFESSIONAL SEAL 023521 ENGINEER RHONDA B. EARLY SEAL

HNTB NORTH CAROLINA, P.C.
343 E. Six Forks Road, Suite 200
Raleigh, North Carolina 27609
NC License No: C-1554

DIVISION OF HIGHWAYS * STATE OF NORTH CAROLINA * DEPARTMENT OF TRANSPORTATION * WORK ZONE TRAFFIC CONTROL

TRANSPORTATION MANAGEMENT PLAN

AREA 2 PHASE I DETAIL

...\TMP\R5023BC_tc_TMP_A2P1D1.dgn