PROJECT REFERENCE NO.	SHEET NO.
R-5023B	EC-30/CONST.16
R/W SHEET NO.	
ROADWAY DESIGN ENGINEER	HYDRAULICS ENGINEER

HNTB NORTH CAROLINA, P.C.
343 E. Six Forks Road, Suite 200
Raleigh, North Carolina 27609
NC License No: C-1554

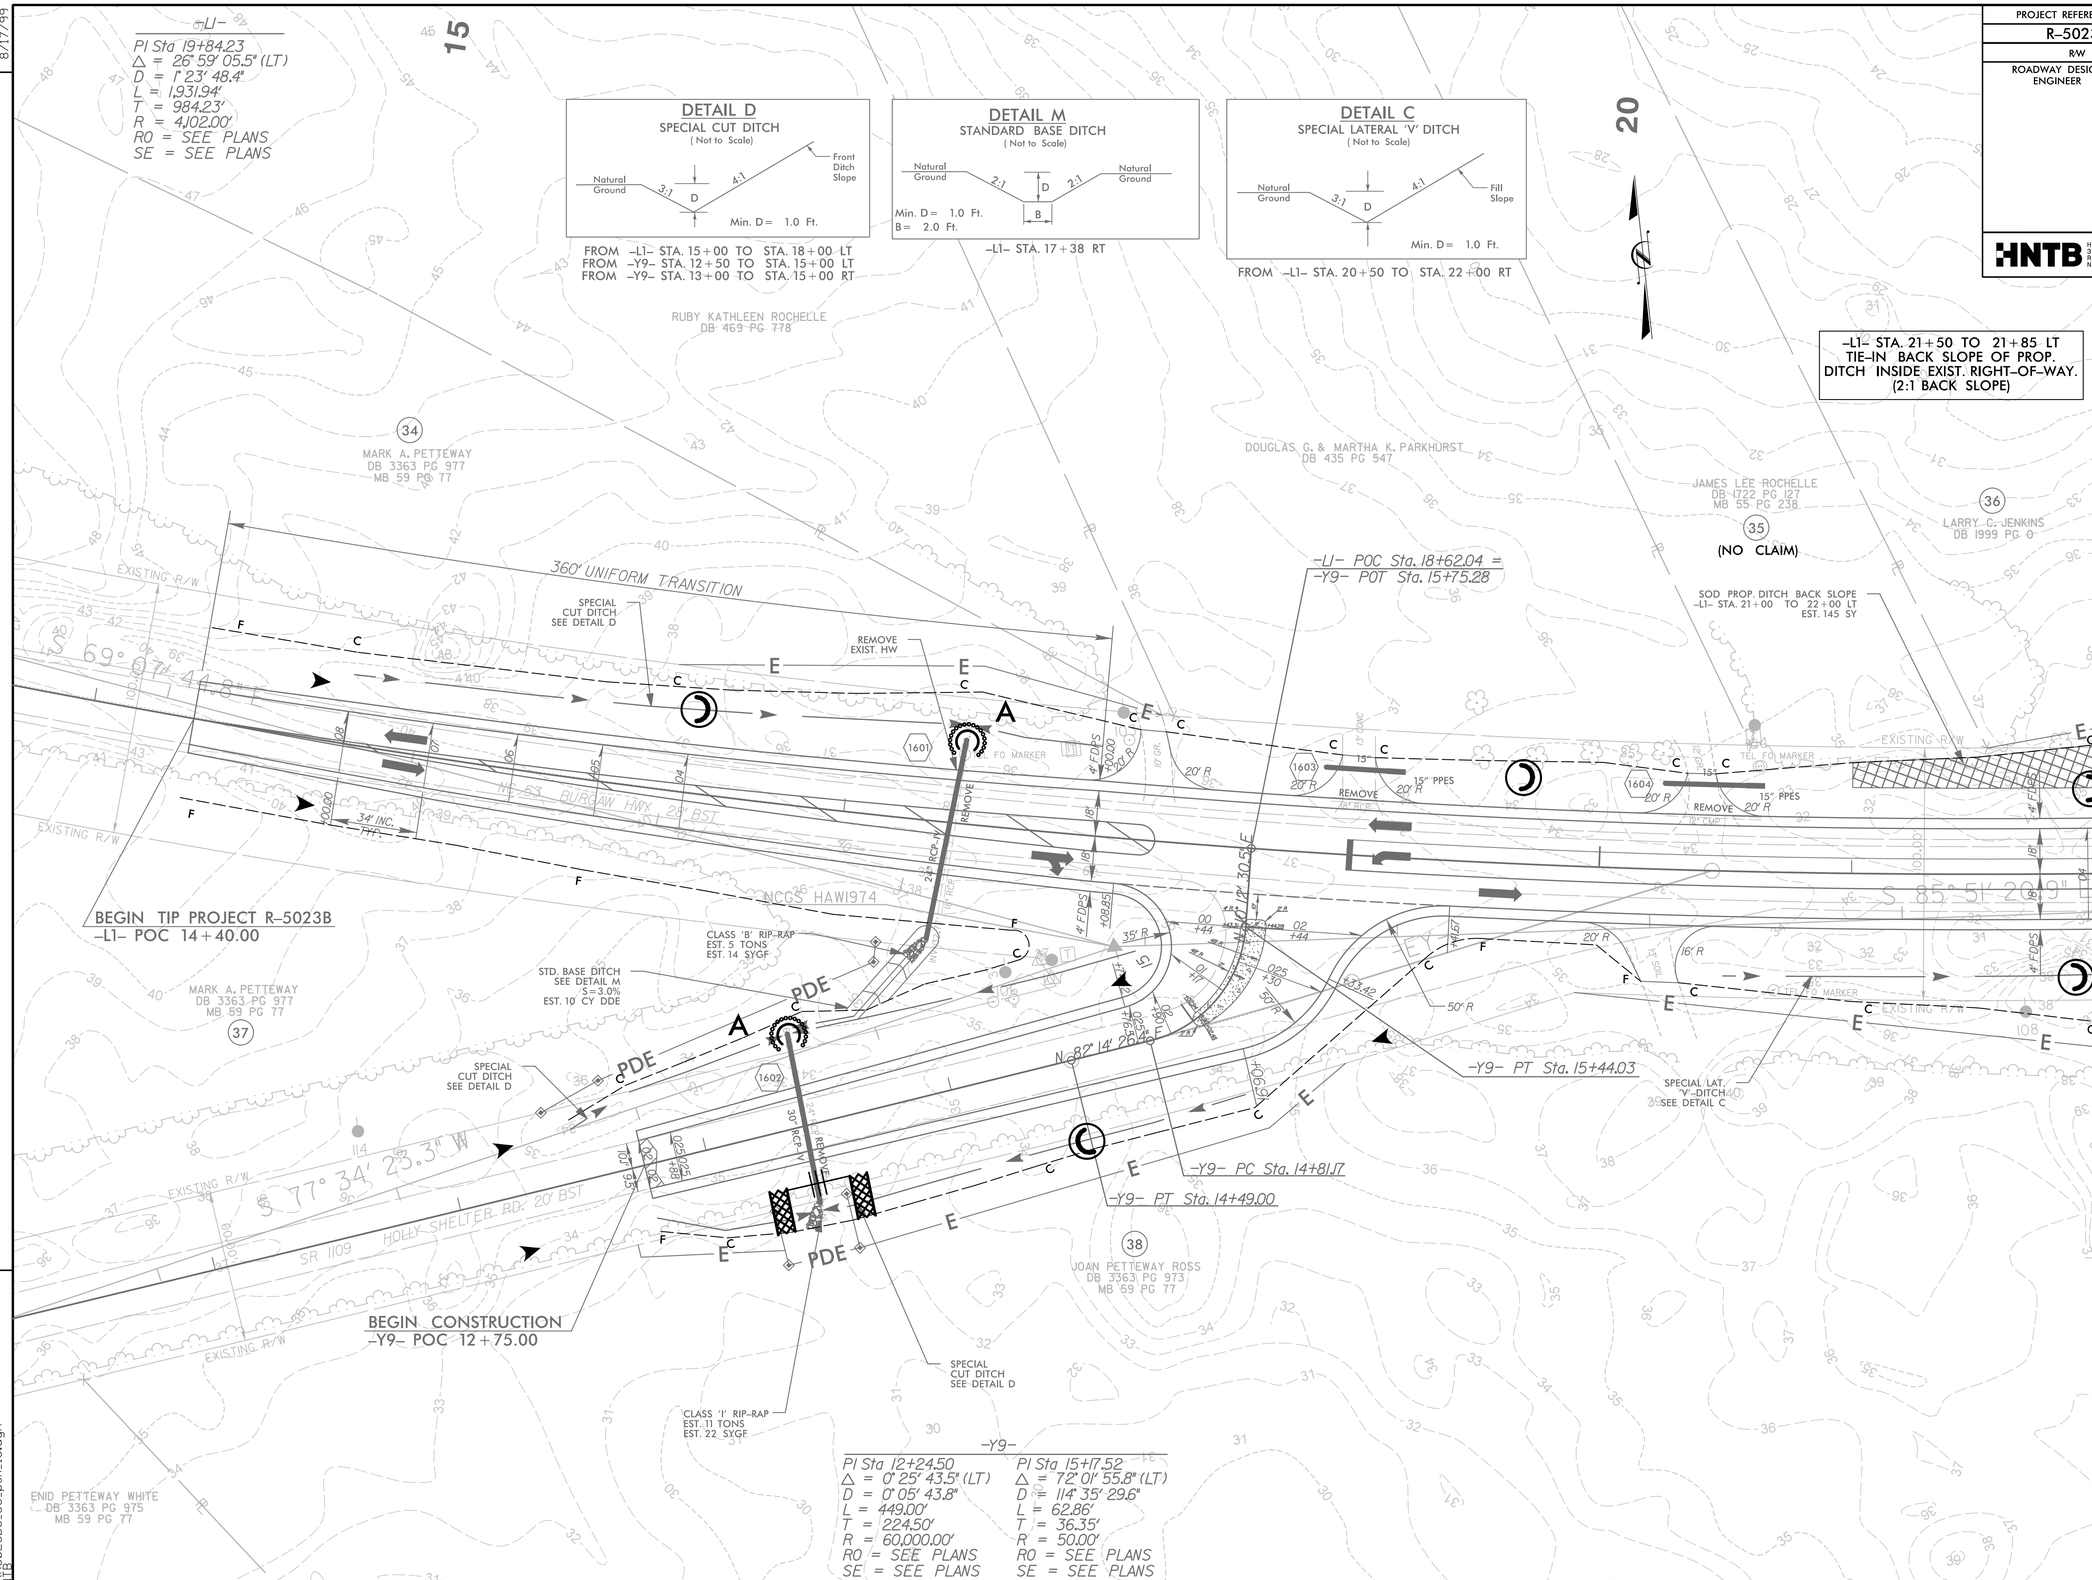

MATCHLINE PLAN SHEET 17
-L1- STA. 22+00.00

REVISIONS

8/17/99

4:16:47 PM
R5023BC_ec_psh_16.dgn
HNTB