DocuSign Envelope ID: 8FC2F29B-CEBB-40F3-BA08-94DFCFB54D53

5/28/99

NOTES:

1. WATER LINE CONFLICTS FROM BEGINNING OF PROJECT TO SR 1212 (PONY FARM RD) ARE ADDRESSED BY OTHERS UNDER A SEPARATE PROJECT.
2. CONTRACTOR SHALL VERIFY LOCATION AND DEPTH OF ALL UTILITIES BEFORE BEGINNING CONSTRUCTION.
3. PROPOSED WATER LINE SHALL BE DUCTILE IRON RESTRAINED JOINT.
4. REFER TO PROJECT NOTE 5 ON SHEET UC-03 FOR JOINT RESTRAINT REQUIREMENTS ON EXISTING WATER LINE.

PROJECT REFERENCE NO.	SHEET NO.
R-5023B	UC-06

UTILITY DESIGN ENGINEER

NORTH CAROLINA PROFESSIONAL SEAL 027661 ENGINEER KEVIN C. ZOEB

DocuSigned by: Kevin C. Zoeb FOC1B5D7A0B4...

11/8/2016

M A Engineering Consultants, Inc.
598 East Chatham Street - Suite 137
Cary, NC 27511
Phone: 919.297.0220 Fax: 919.297.0221
NC License: F-0160

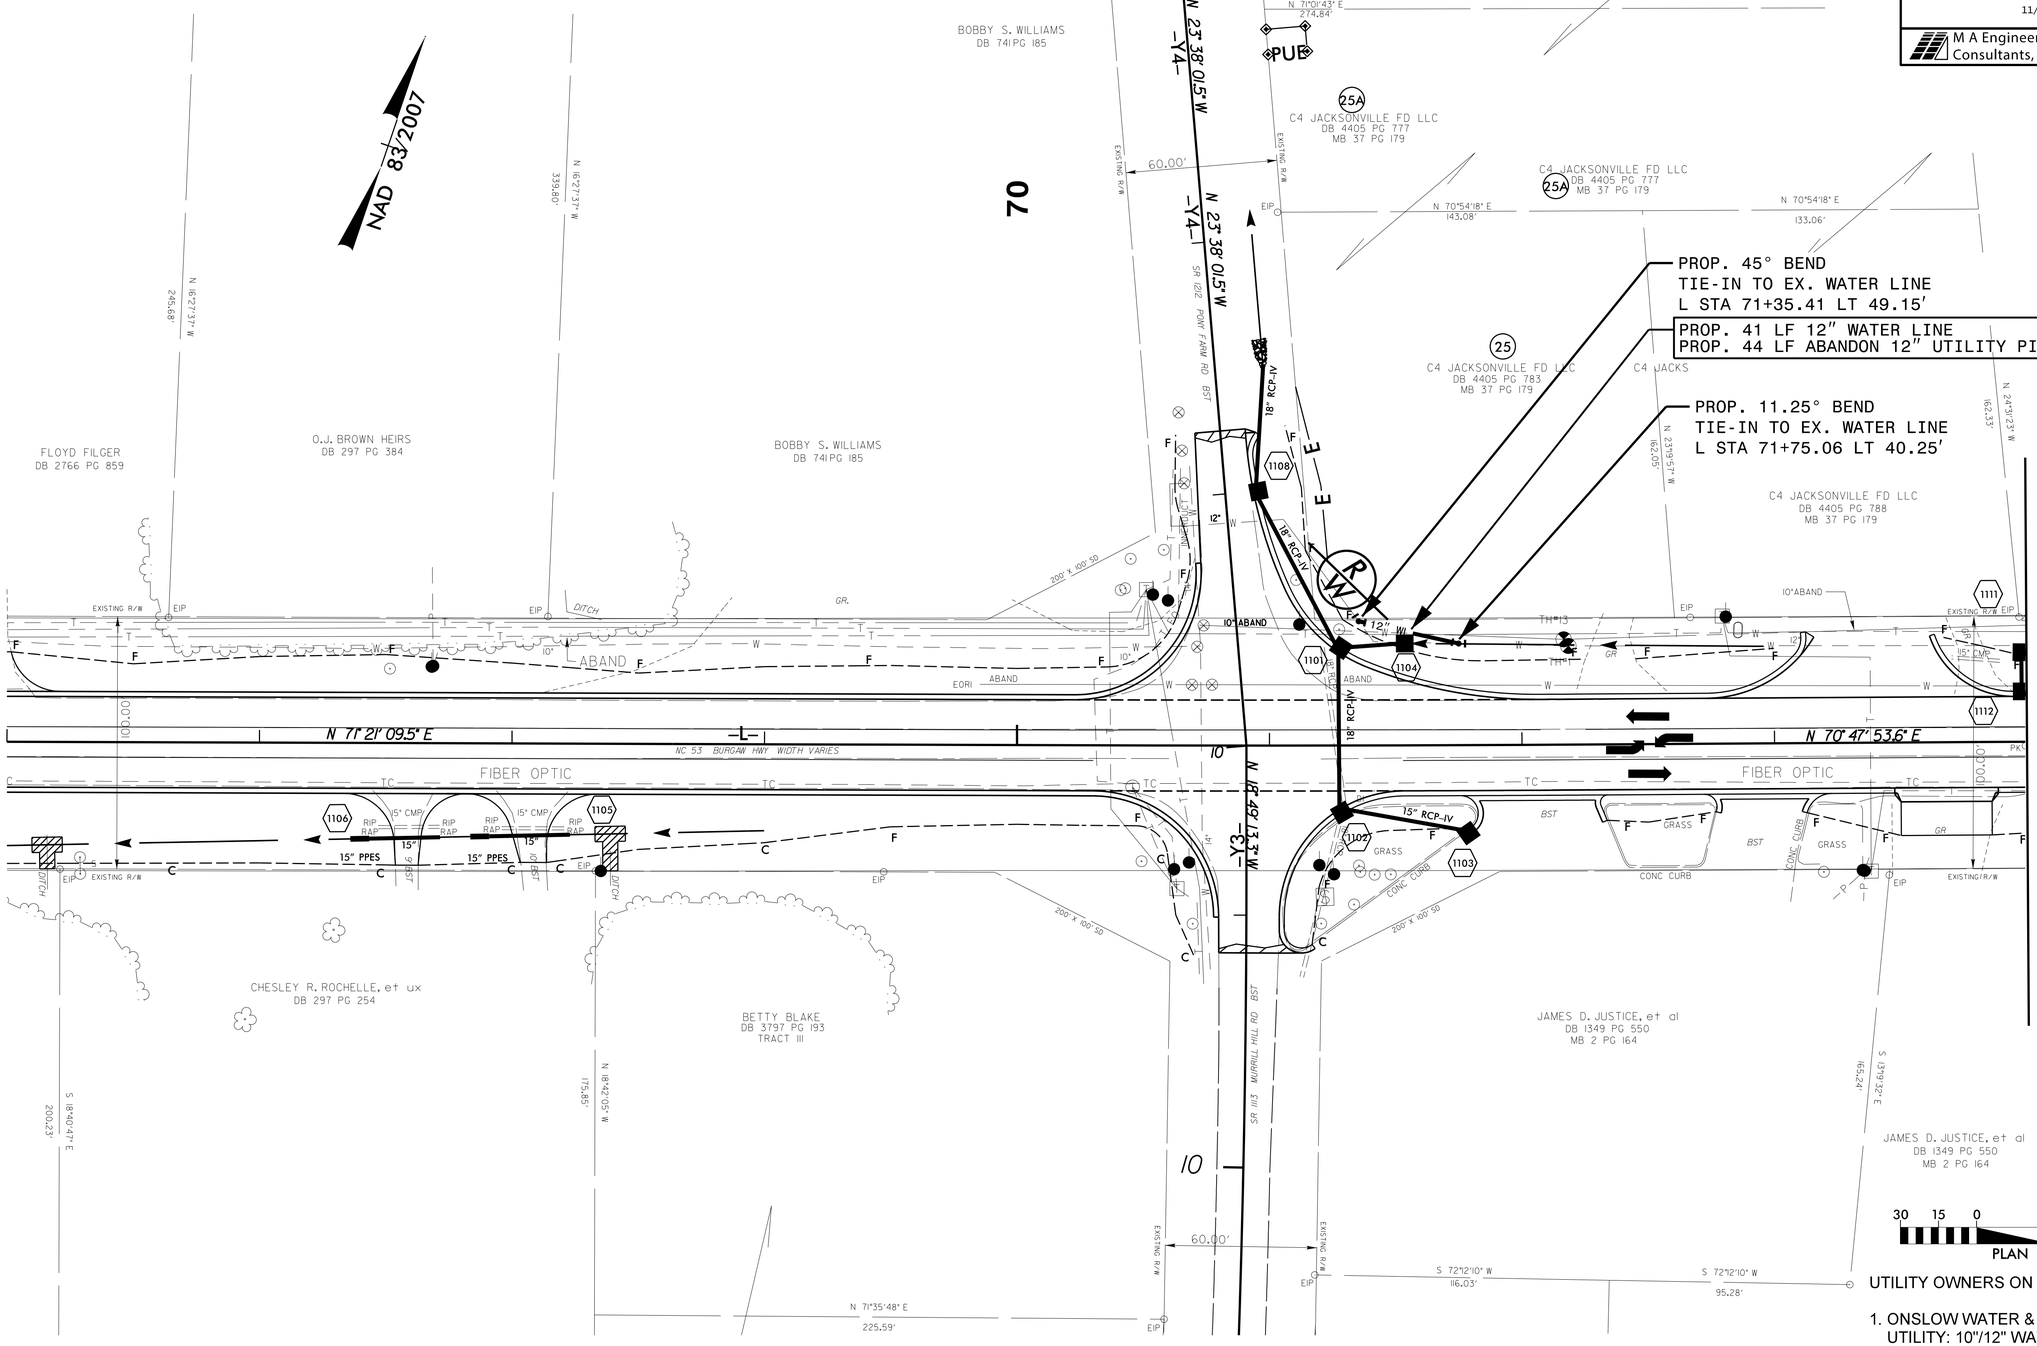

UTILITY OWNERS ON THIS PROJECT:

1. ONSLOW WATER & SEWER AUTHORITY
   UTILITY: 10"/12" WATER LINE
   CONTACT: CARL H. BAKER, PE
   PHONE: (910) 937-7521

8/10/2016 12:13:25 PM
R:\2696\020\11000 R-5023\R-5023_Onslow\Utilities\Rdy_UA\Proj\R5023_UC_UC-06_pshil.dgn