DocuSign Envelope ID: 8FC2F29B-CEBB-40F3-BA08-94DFCFB54D53

5/28/99

PROJECT REFERENCE NO.	SHEET NO.
R-5023B	UC-07

UTILITY DESIGN ENGINEER

NORTH CAROLINA PROFESSIONAL SEAL 027661 ENGINEER KEVIN C. ZIDEB

DocuSigned by: Kevin C. Zideb F0C1B5D7A6B4...

11/8/2016

M A Engineering Consultants, Inc.
598 East Chatham Street - Suite 137
Cary, NC 27511
Phone: 919.297.0220 Fax: 919.297.0221
NC License: F-0160

NOTES:

1. CONTRACTOR SHALL VERIFY LOCATION AND DEPTH OF ALL UTILITIES BEFORE BEGINNING CONSTRUCTION.
2. FOR RECONNECT WATER METER, SEE NOTE 7 ON SHEET UC-03 AND DETAIL ON SHEET UC-3B.

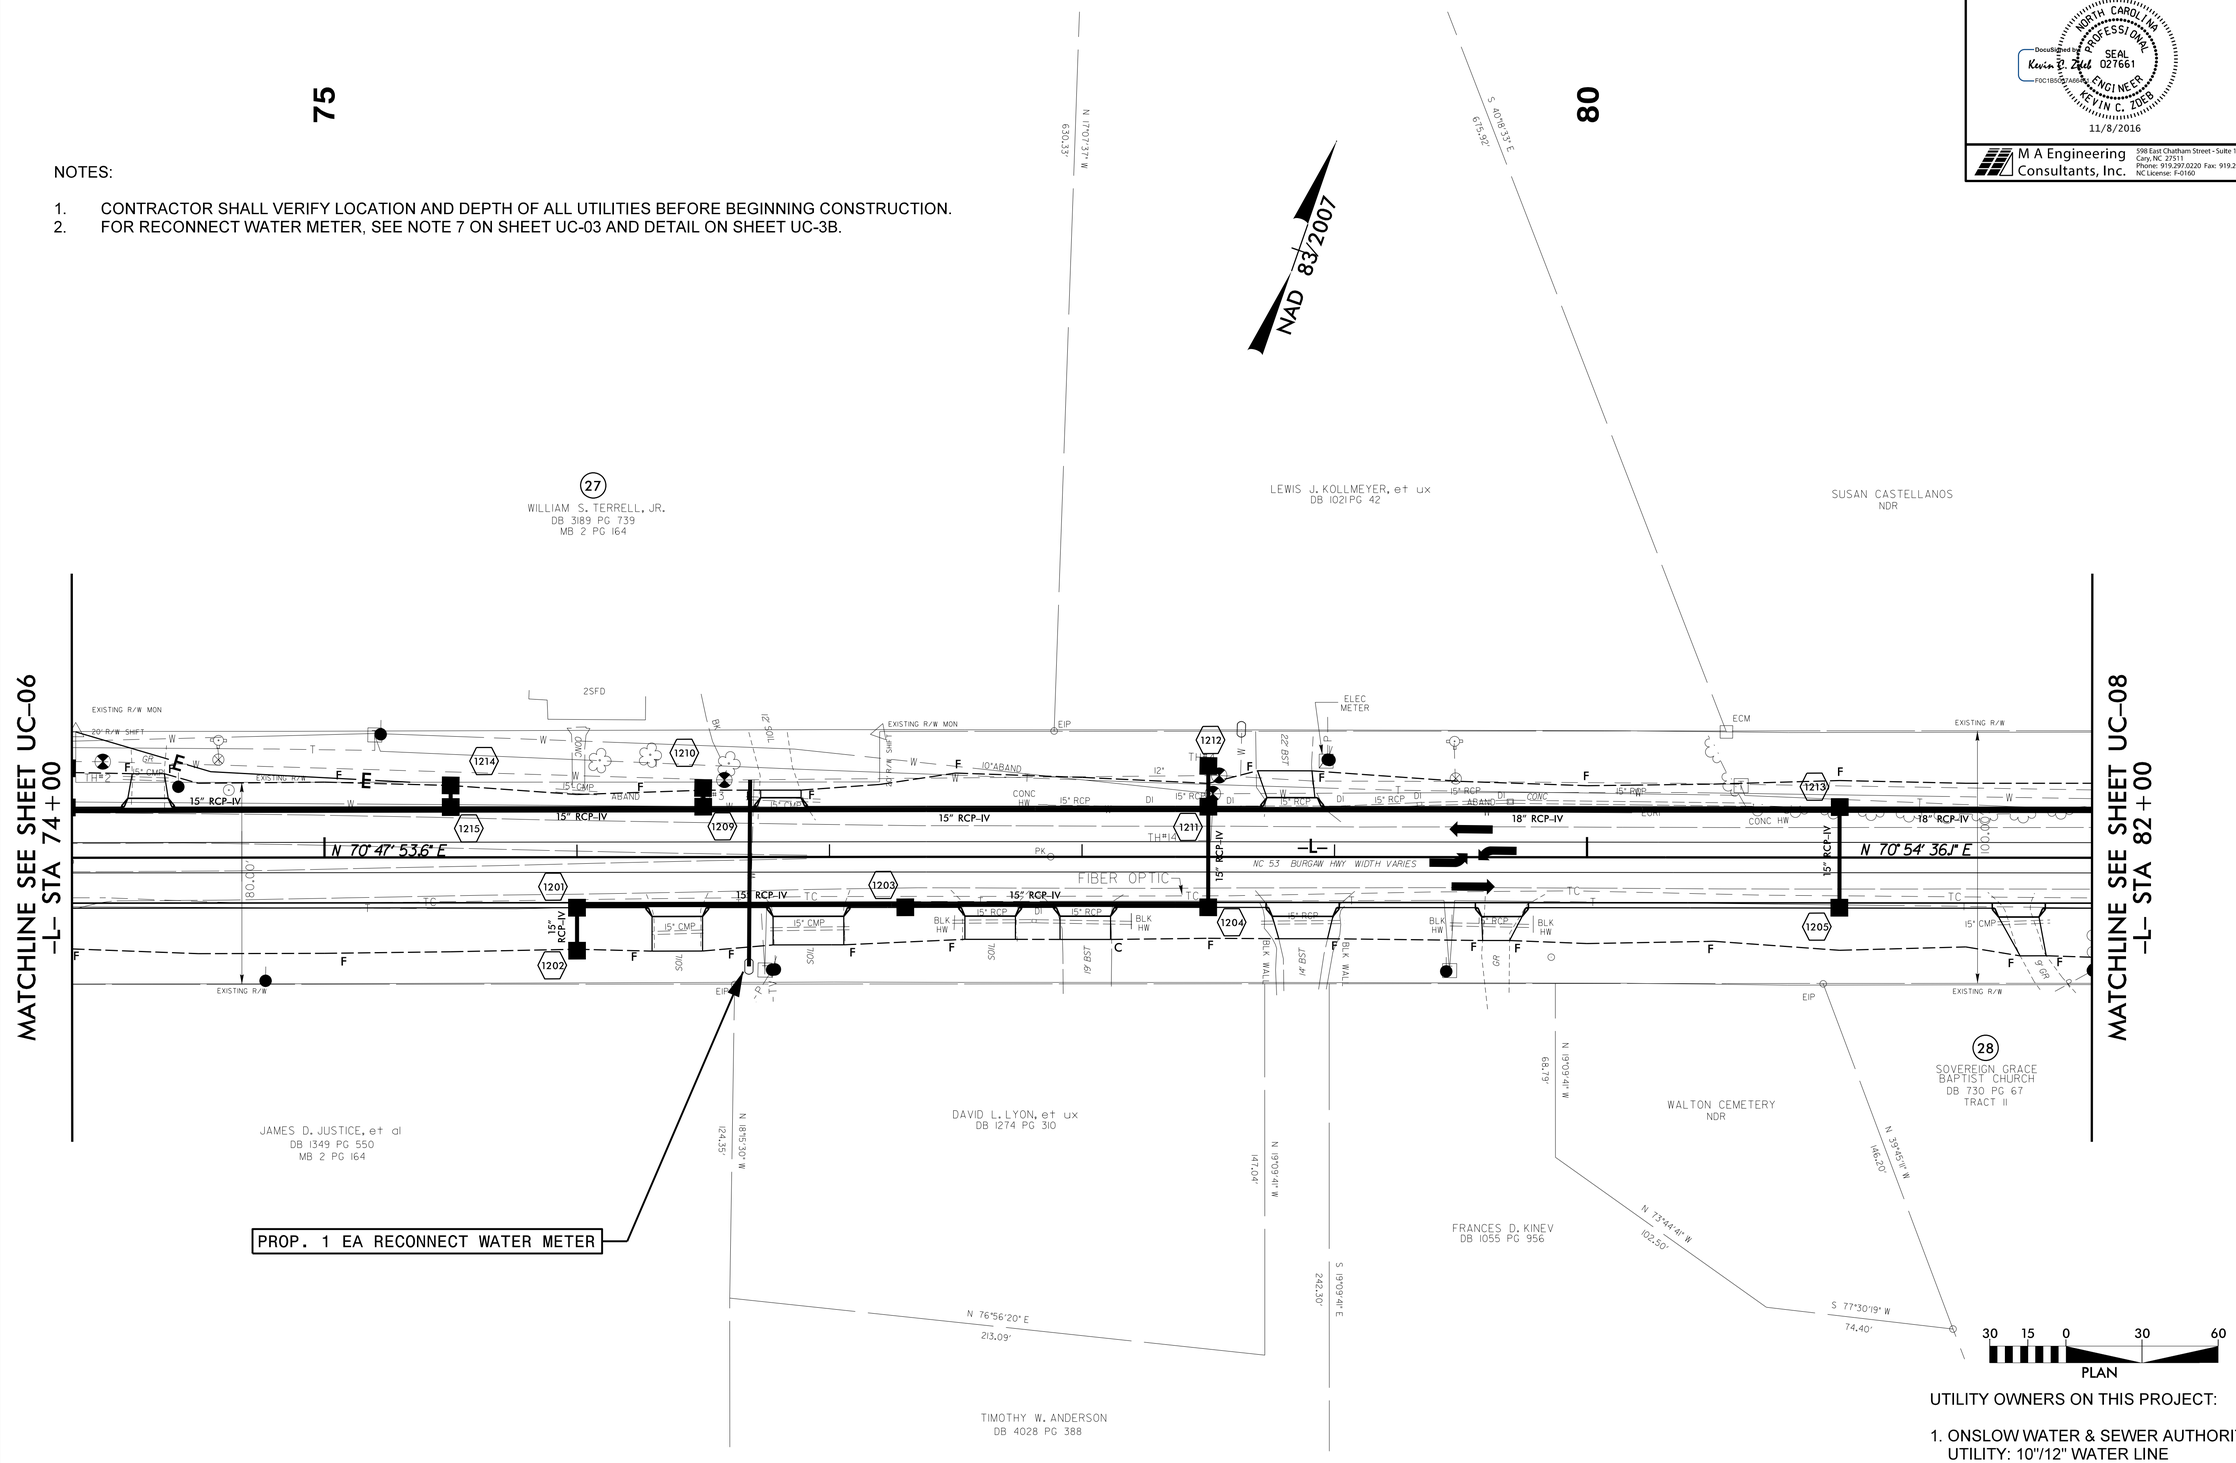

UTILITY OWNERS ON THIS PROJECT:

1. ONSLOW WATER & SEWER AUTHORITY
   UTILITY: 10"/12" WATER LINE
   CONTACT: CARL H. BAKER, PE
   PHONE: (910) 937-7521

8/10/2016
10:34:05 AM
R:\0696\020\11000 R-5023\R-5023_Onslow\Utilities\Rdy_Utl\Proj\R5023_UC_UC-07_psh12.dgn