DocuSign Envelope ID: 8FC2F29B-CEBB-40F3-BA08-94DFCFB54D53

PROJECT REFERENCE NO.	SHEET NO.
R-5023B	UC-11

UTILITY DESIGN ENGINEER

NORTH CAROLINA PROFESSIONAL SEAL 027661 ENGINEER KEVIN C. ZOEB

DocuSigned by: Kevin C. Zoeb F0C1B5C37A66E4

11/8/2016

M A Engineering Consultants, Inc.
598 East Chatham Street - Suite 137
Cary, NC 27511
Phone: 919.297.0220 Fax: 919.297.0221
NC License: F-0160

4" FORCE MAIN

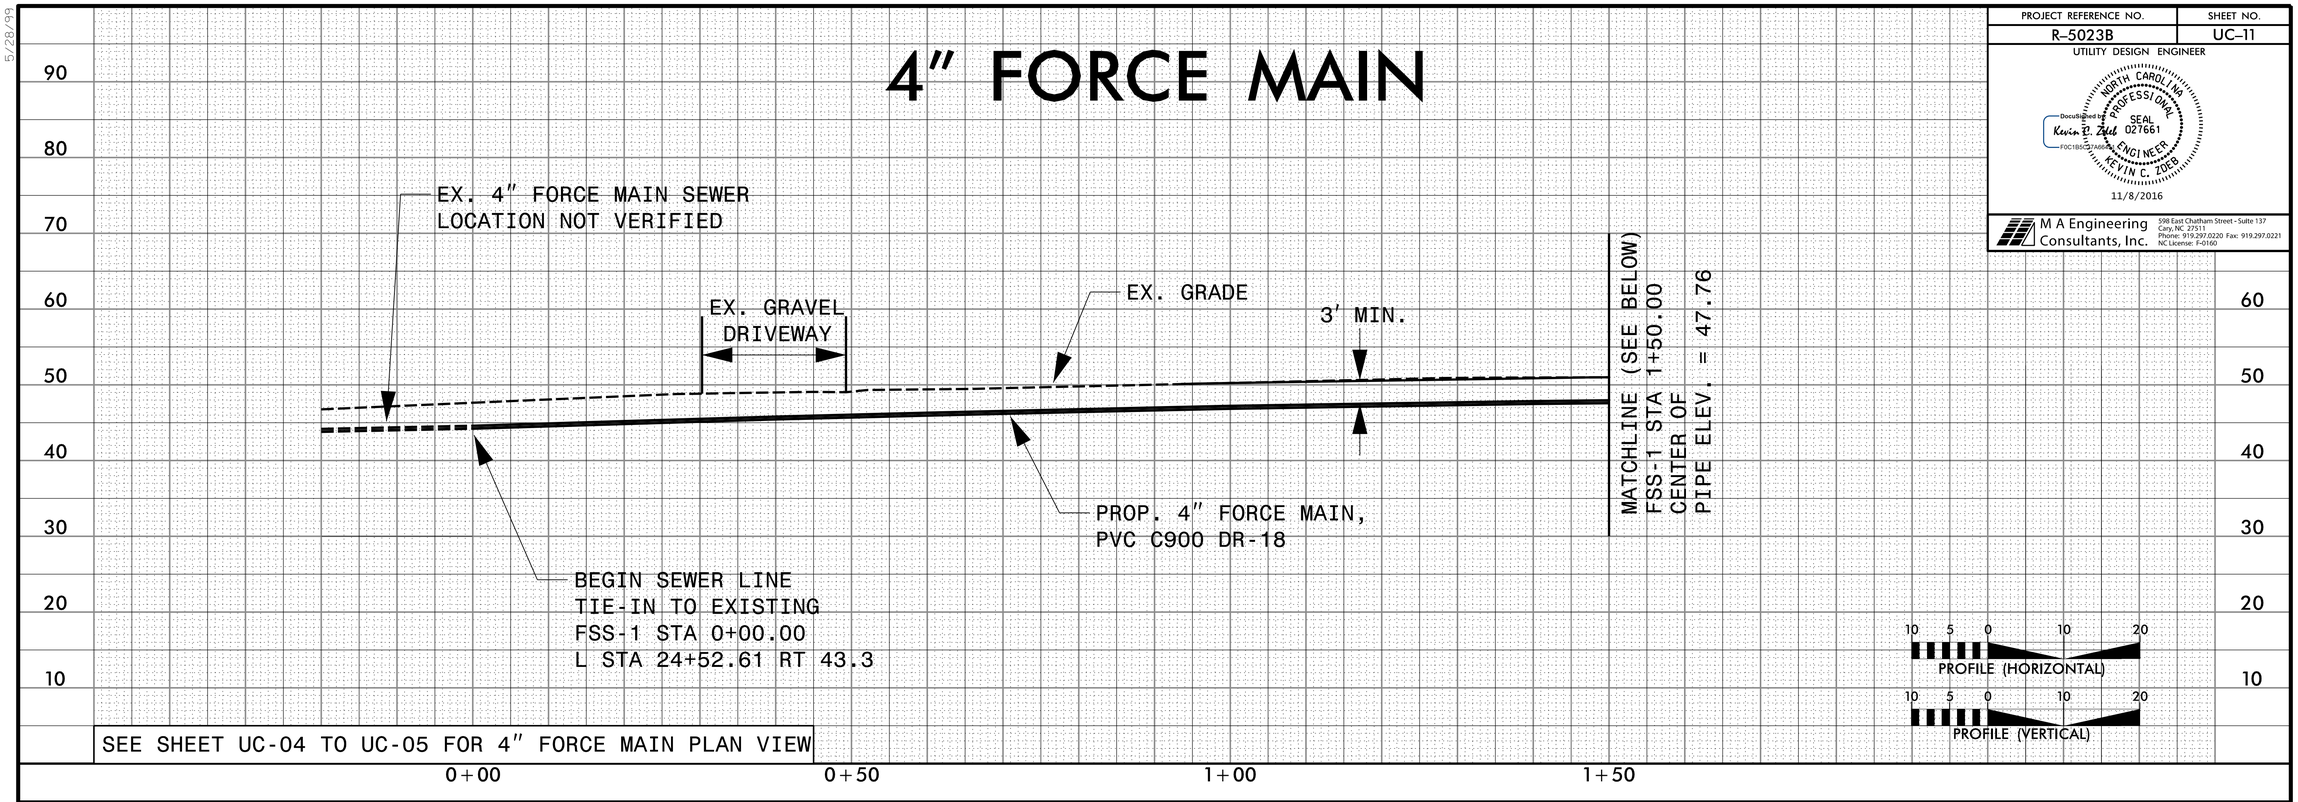

5/28/99

8/10/2016
P:\JOBS\0696\020\11000 R-5023\R-5023_Onslow\Utilities\Rdy_Ut\Proj\R5023_UC_UC-11_pfl.dgn
2:12:29 PM