PROJECT REFERENCE NO.	SHEET NO.
R-5023B	UO-03

UTILITIES BY OTHERS

NOTE:
ALL PROPOSED UTILITY WORK SHOWN ON THIS SHEET WILL BE DONE BY OTHERS

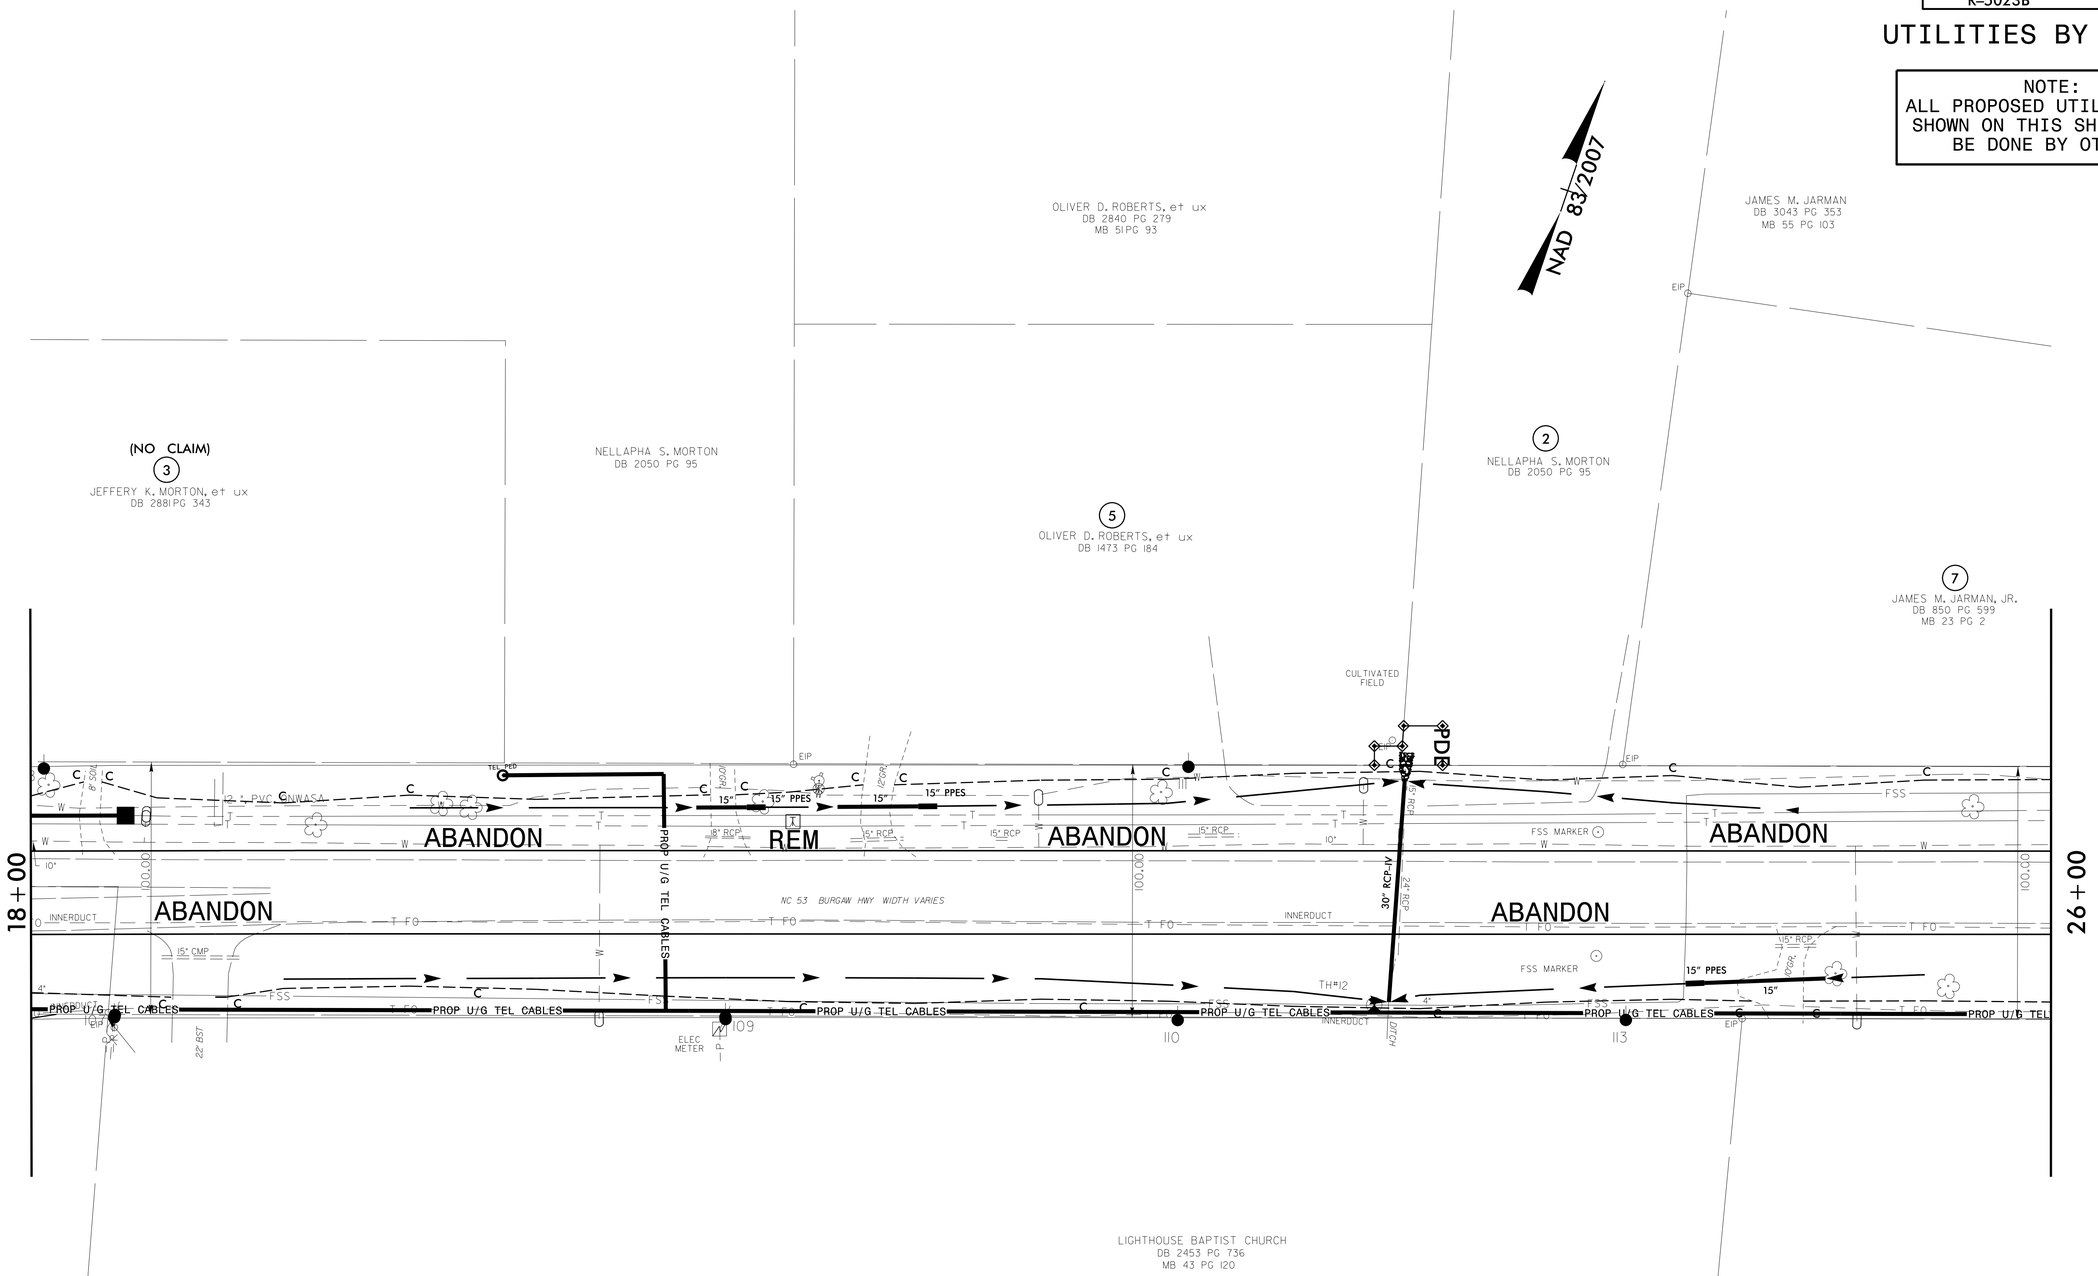

M A Engineering Consultants, Inc.
598 East Chatham Street - Suite 137
Cary, NC 27511
Phone: 919.297.0220 Fax: 919.297.0221
NC License: F-0160

5/14/99
R-5023\R-5023B_UO_03.dgn 7/28/206 10:16:20 AM jhnslow\Utilities\Rdy_Ut\Proj\R5023_UO_UO-03_psh.dgn