PROJECT REFERENCE NO.	SHEET NO.
R-5023B	UO-12

UTILITIES BY OTHERS

NOTE:
ALL PROPOSED UTILITY WORK SHOWN ON THIS SHEET WILL BE DONE BY OTHERS

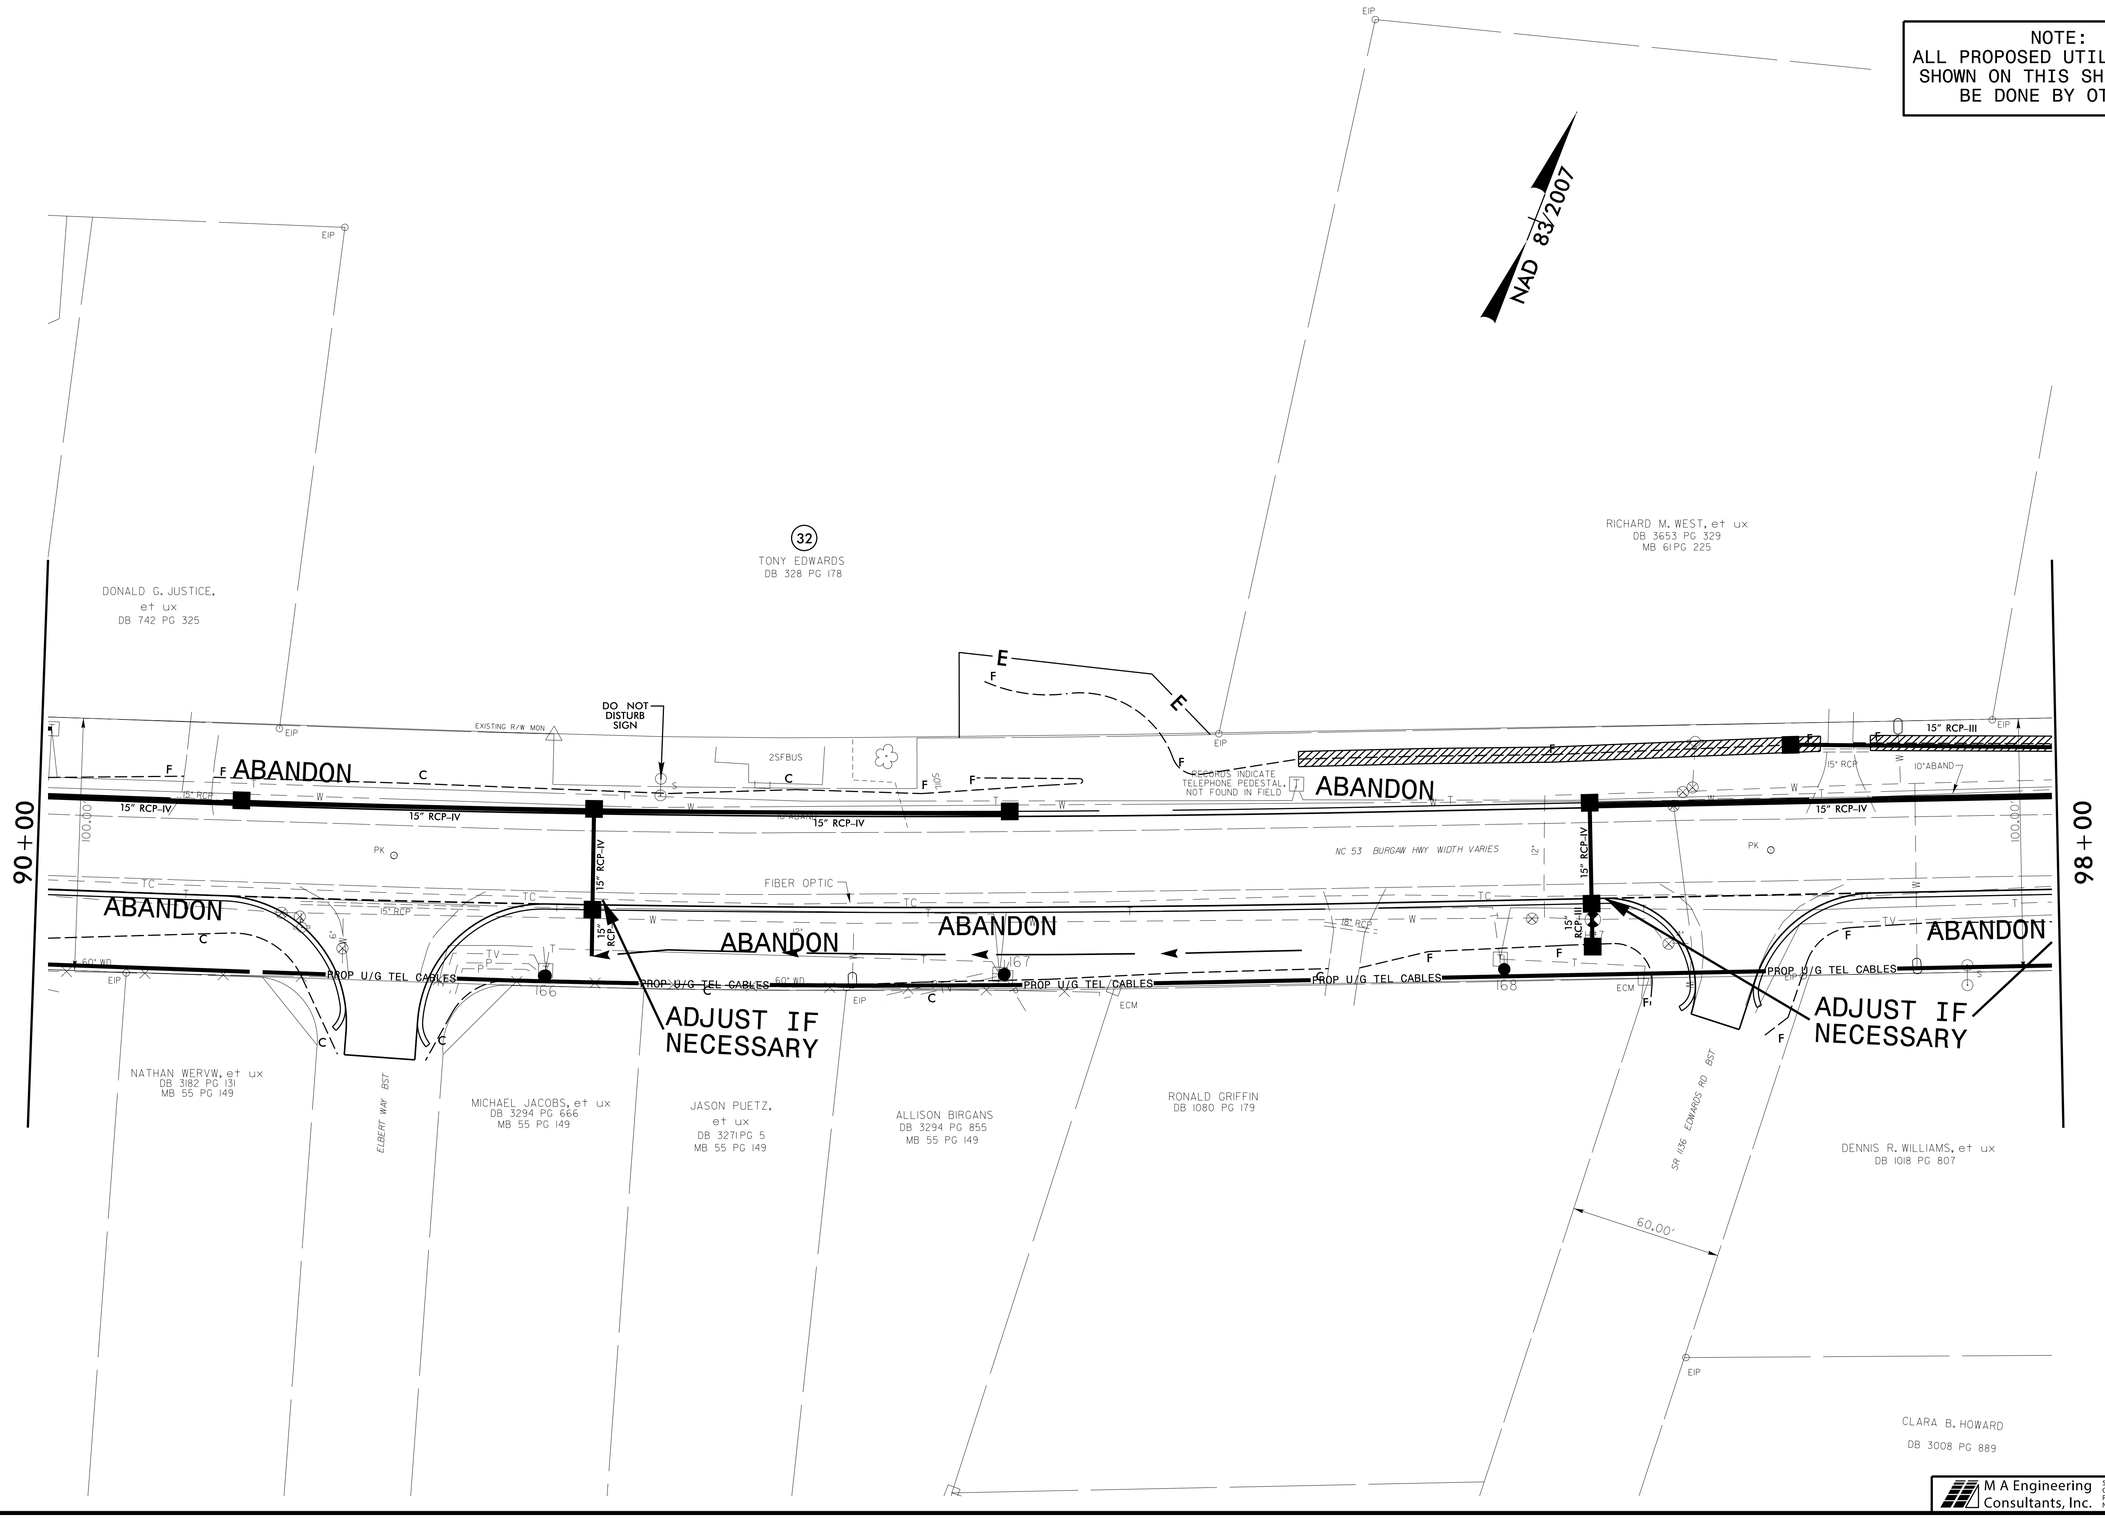

M A Engineering Consultants, Inc.
598 East Chatham Street - Suite 137
Cary, NC 27511
Phone: 919.297.0220 Fax: 919.297.0221
NC License: F-0160

5/14/99
R-5023B 7/28/2016 3:10:41 PM S:\Hydraulics\Hydraulic Design\Projects\R-5023B_Onslow\Utilities\Rdg_Ut\Proj\R5023_UO_UO-12_psh.dgn